R-1683 IMAGE MEDIA 21-32-01 300 6-81 76507*

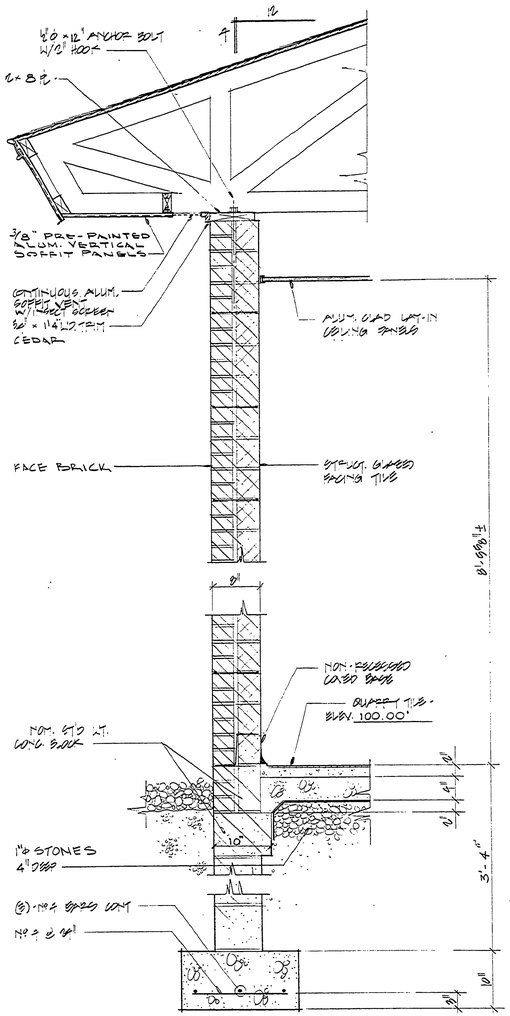

·WALL SECTION· 17 / 14|17

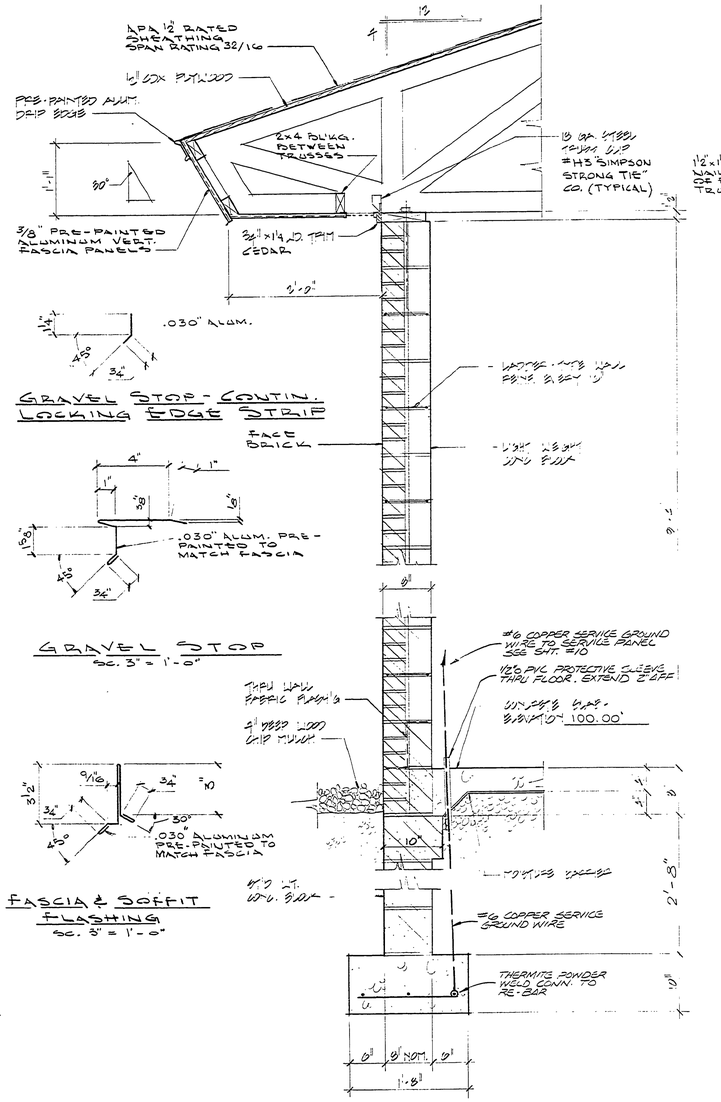

·WALL SECTION· 8 / 14|17

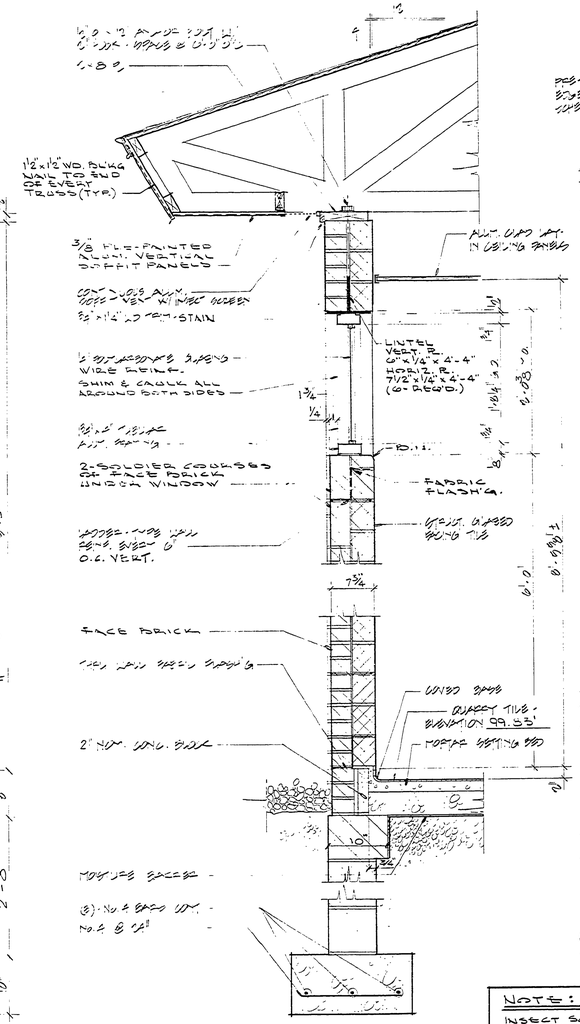

·WALL SECTION· 9 / 14|17

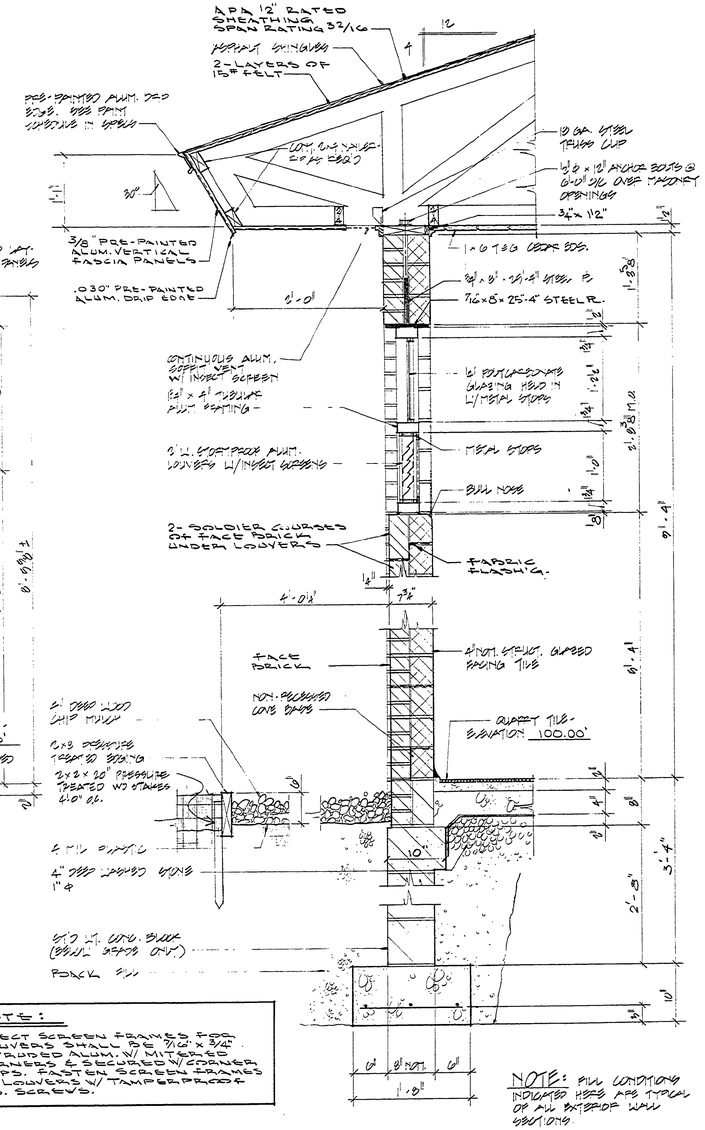

NOTE:
INSECT SCREEN FRAMES FOR LOUVERS SHALL BE 7/16" x 3/4" EXTRUDED ALUM. W/ MITERED CORNERS & SECURED W/ CORNER CLIPS. FASTEN SCREEN FRAMES TO LOUVERS W/ TAMPERPROOF S.S. SCREWS.

NOTE: ALL CONDITIONS INDICATED HERE ARE TYPICAL OF ALL EXTERIOR WALL SECTIONS.

·WALL SECTION· 10 / 14|17

SCALE: 1" = ONE FOOT

SURVEYED BY		DRAWN BY		DATE	NO.	DATE	BY	REVISIONS	NO.	DATE	BY	REVISIONS	MICHIGAN DEPARTMENT OF NATURAL RESOURCES	WALL SECTIONS SHEET TITLE	AREA OR PARK: SLEEPY HOLLOW STATE PARK
DESIGNED BY		CHECKED BY			1.				3.						PROJECT: TOILET & SHOWER BLDG. SOUTH CAMPGROUND
	DATE			DATE	2.				4.						

PROJECT NO. 24-2588
SHEET 17 OF 21
PLAN NO. A-104