R-1638 COMMERCIAL BLUEPRINT SERVICE 500 11-74 59602•

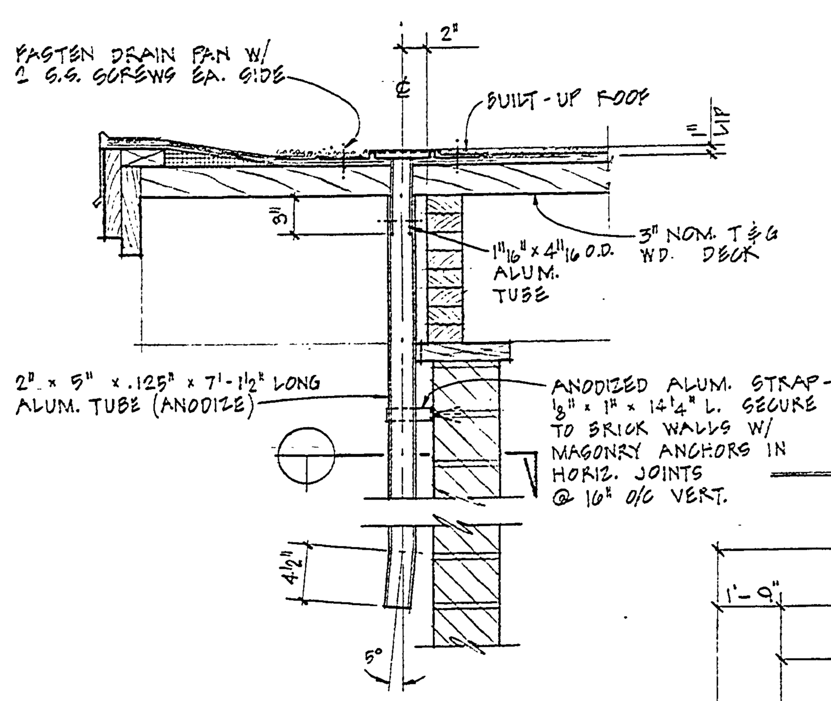

TYP. SECTION

SCALE 1" : ONE FOOT

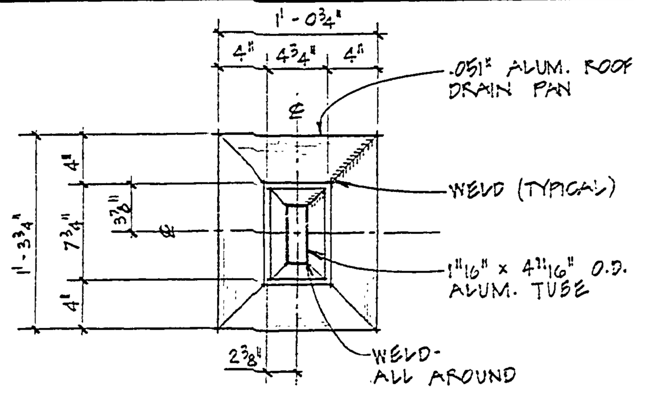

PLAN

ROOF DRAIN DETAILS

SCALE — 1" : ONE FOOT

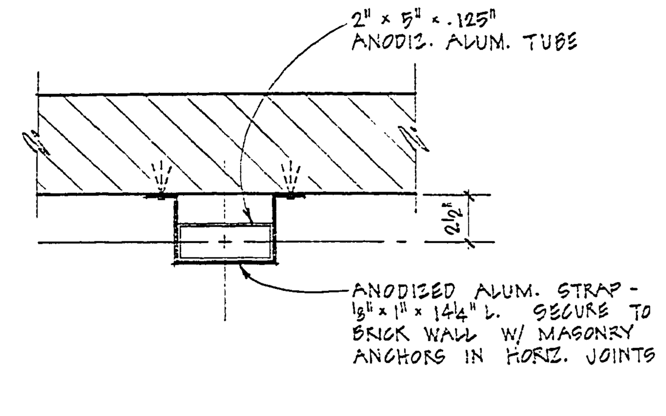

SECTION

SCALE 1 1/2" : ONE FOOT

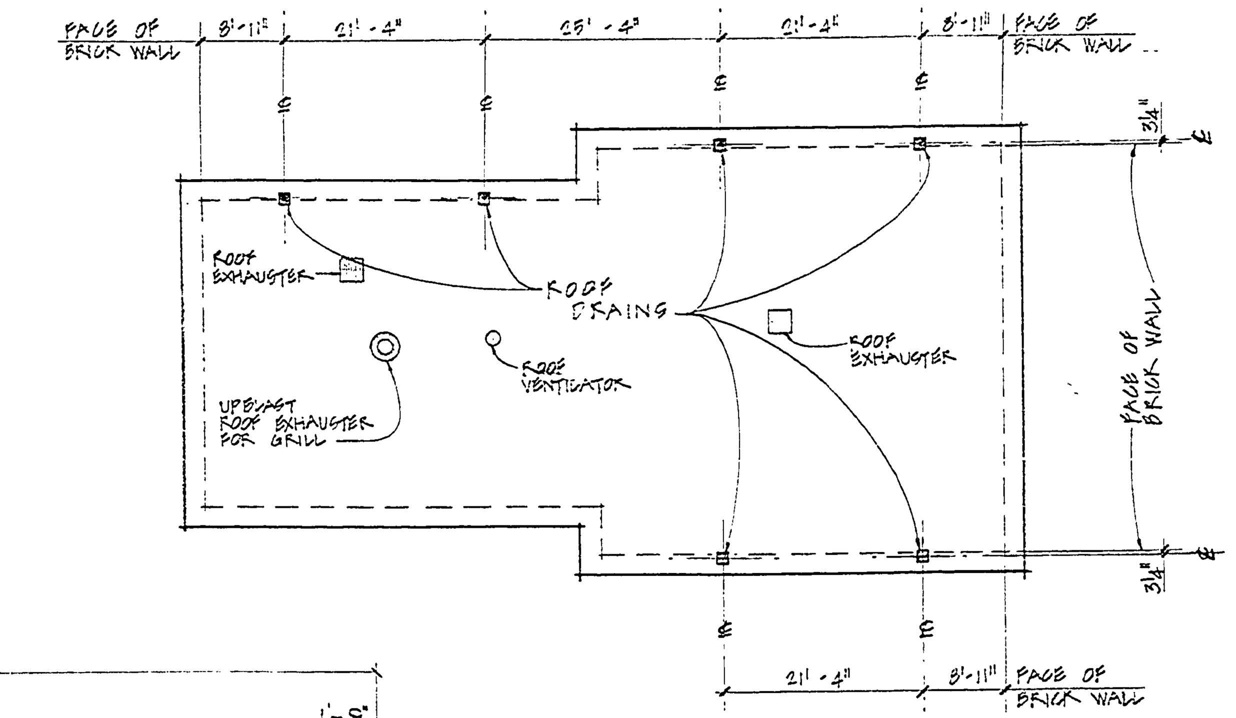

ROOF PLAN

SCALE — 1" = 16 FEET

NOTE:
SEE ROOF FRAMING PLAN FOR LOCATION OF MECHANICAL EQUIP. ON ROOF.

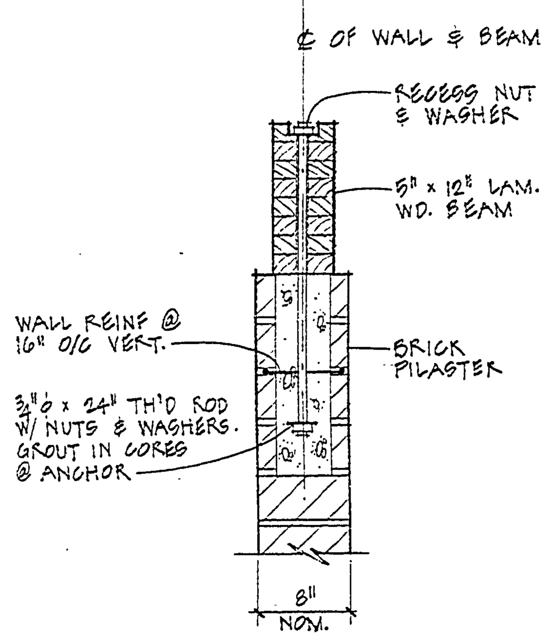

BEAM CONN. DETAIL

50/6

SCALE 1" : ONE FOOT

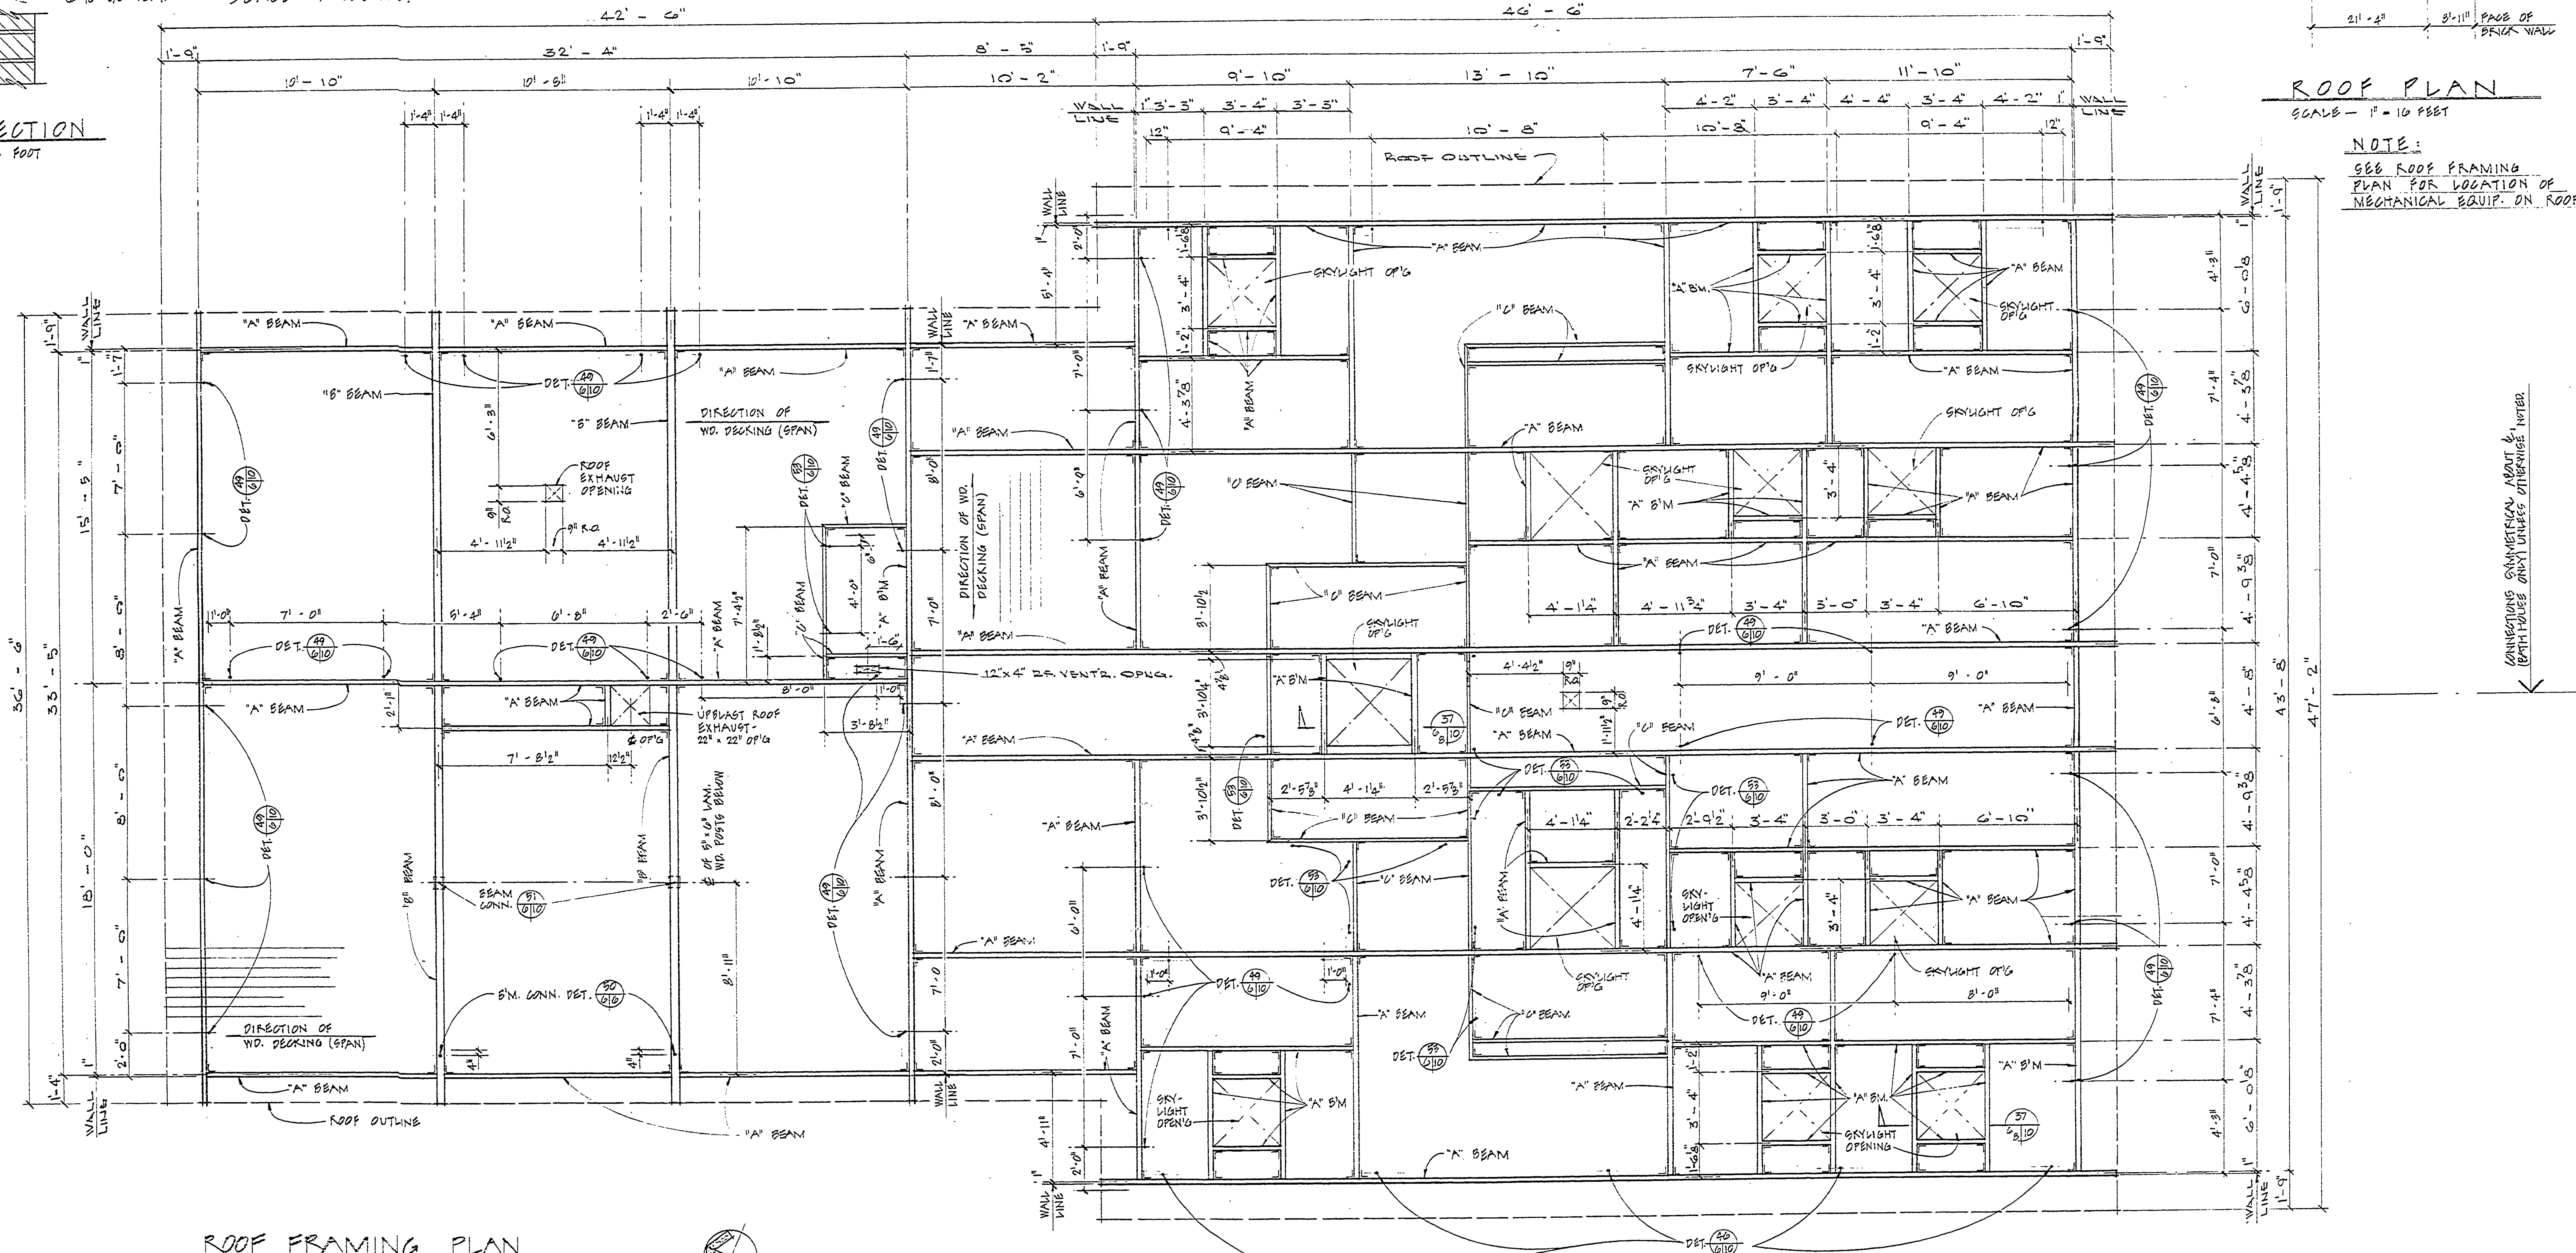

ROOF FRAMING PLAN

SCALE — 1/4" : ONE FOOT

NOTE:
- "A" BEAM = 3" x 12" LAM. WD. BEAM
- "B" BEAM = 5" x 12" " "
- "C" BEAM = 5" x 12" " " (RIP TO 2" x 12")

╧ INDICATES CLIP ANGLES. SEE SHEET #10 FOR DETAILS

NOTE: FIELD DRILL ALL HOLES IN LAM. WD. BEAMS. ALL BEAM CONN. CLIP ∠'S SHALL BE FURNISHED BY BEAM FABRICATOR.

SURVEYED BY		DRAWN BY Dp	8/76	NO.	DATE	BY	REVISIONS	NO.	DATE	BY	REVISIONS
DESIGNED BY		CHECKED BY		1.				3.			
	DATE		DATE	2.				4.			

MICHIGAN
DEPARTMENT OF NATURAL RESOURCES

ROOF FRAMING PLAN & DETAILS
SHEET TITLE

SLEEPY HOLLOW STATE PARK
AREA OR PARK

BEACHOUSE & CONCESSION
PROJECT

PROJECT NO. 21-9538

SHEET 6 OF 15

PLAN NO. A-101