R-1653 IMAGE MEDIA 21-32-01 500 2-79 696744

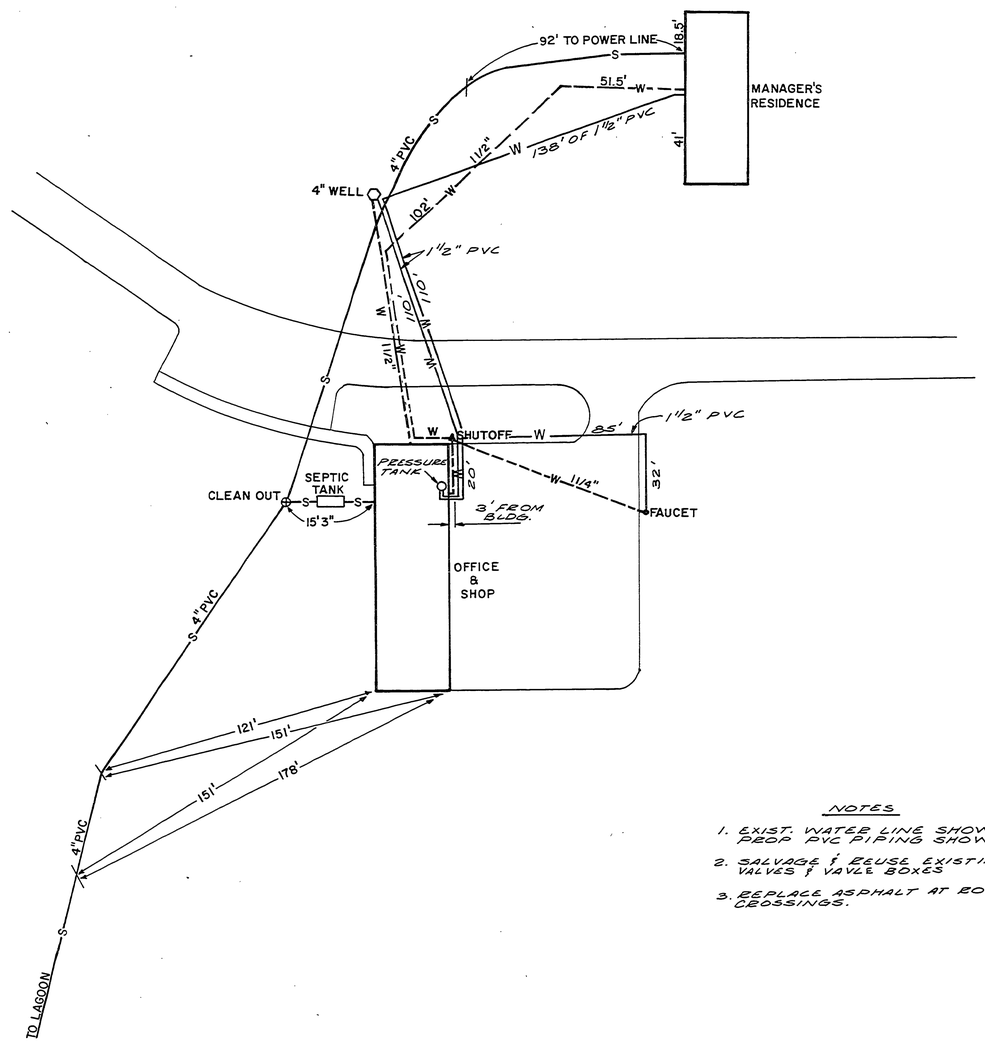


N

NOTES

1. EXIST. WATER LINE SHOWN ---W---
   PROP PVC PIPING SHOWN ——W——
2. SALVAGE & REUSE EXISTING VALVES & VALVE BOXES
3. REPLACE ASPHALT AT ROAD CROSSINGS.

| | | | | | | | | | | | | | | | |
|---|---|---|---|---|---|---|---|---|---|---|---|---|---|---|---|
| SURVEYED BY | | DRAWN BY D.B. | 3/81 | NO. | DATE | BY | REVISIONS | NO. | DATE | BY | REVISIONS | MICHIGAN DEPARTMENT OF NATURAL RESOURCES | WATER & SEWER SHEET TITLE | AREA OR PARK SLEEPY HOLLOW S.P. | PROJECT NO. |
| DESIGNED BY | | CHECKED BY | | 1. | | | | 3. | | | | | | PROJECT HEADQUARTERS AREA | SHEET 1 OF 2 PLAN NO. U-1 |
| | DATE | | DATE | 2. | | | | 4. | | | | | | | |