ELECTRICAL FIXTURE SCHEDULE

A	SUNBEAM PCX 1503-48" DS. 2-40W PENDENT
B	McPHILBEN #68-5140-48" E.S. 1-40W MOISTURE PROOF, CAST ALUM. ACRYLIC DIFFUSERS
C	EXISTING EXTERIOR INCANDESCENT FIXTURES (DO NOT MOVE)
D	McPHILBEN 37-76 AB 38" R.S. 2-30W T12
E	REUSE EXISTING PORCELAIN FIXTURES

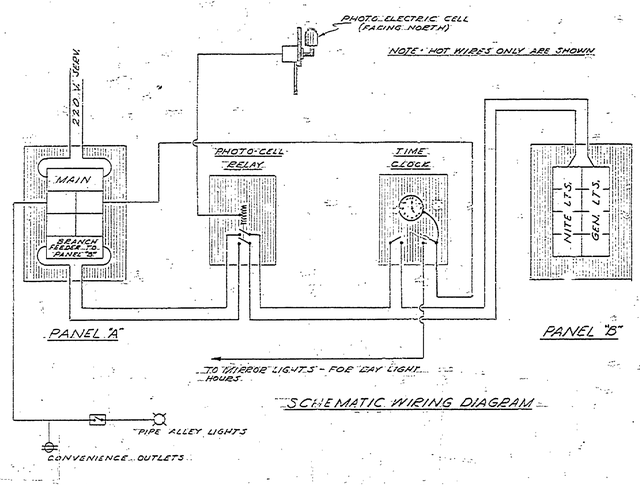

SCHEMATIC WIRING DIAGRAM

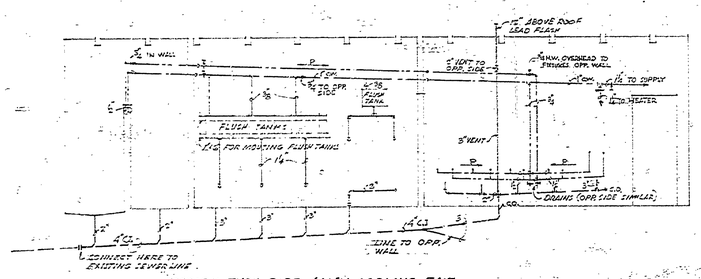

SECTION THRU PIPE ALLEY LOOKING EAST
SHOWING DRAINAGE & WATER SUPPLY LINES

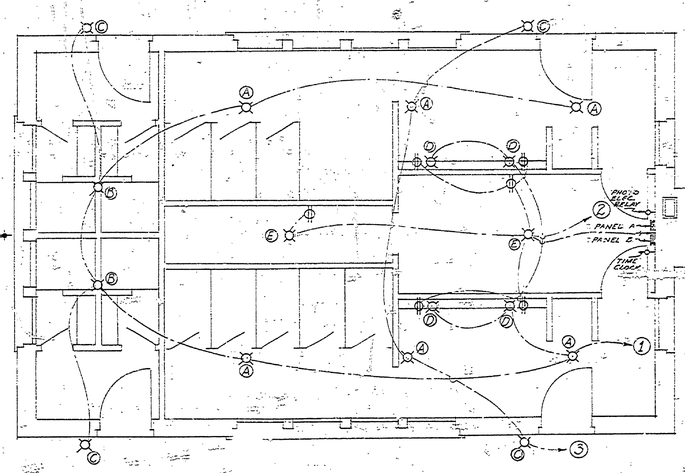

ELECTRICAL PLAN

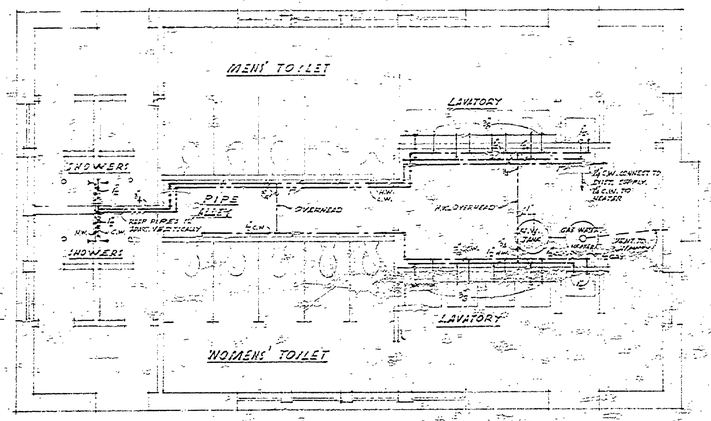

WATER SUPPLY PIPING PLAN

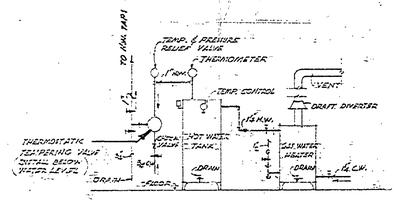

HOT WATER HEATING PIPING DIAGRAM
NO SCALE

NOTE: PITCH ALL WATER LINES TO TOP & WASTE. PROVIDE FOR DRAINING COMPLETE WATER SYSTEM & SHUT OFF VALVES AS REQUIRED.

REVISIONS					
NO.	DATE	BY	NO.	DATE	BY
1			4		
2			5		
3			6		

	DATE	REVIEWED	DATE	APPROVED	DATE
DESIGNED BY		ARCHITECTURAL		CHIEF OF DIVISION	
DRAWN BY G.A.L. & J.R.H.	12/20/62	ENGINEERING		CHIEF OF PLANNING AND CONSTRUCTION	
CHECKED BY W. W.	1-21-63	LANDSCAPE	11-63		

CONSERVATION COMMISSION APPROVAL
BY: _____ DATE: _____

DESIGN
RECOMMENDED FOR APPROVAL: _____ DESIGNER _____ DATE
RECOMMENDED FOR APPROVAL: _____ IN CHARGE OF DESIGN _____ DATE

SECTION APPROVAL
BY: _____ SECTION CHIEF _____ DATE: _____

MICHIGAN
DEPARTMENT OF CONSERVATION
APPROVED: _____ CHIEF ENGINEER _____ DATE

PLAN No.	PROJECT NUMBER	SHEET
	REG III-D-108-300-270	2 OF 2

MICHIGAN
DEPARTMENT OF CONSERVATION
PARKS AND RECREATION DIVISION

MUSKEGON STATE PARK
NORTH CAMP GROUND
ALTERATIONS TO TOILET BLDG.

SHEET NO. 2 OF 2

PLAN NO. A-105a