R-1038 COMMERCIAL BLUEPRINT SERVICE 12-70 43046

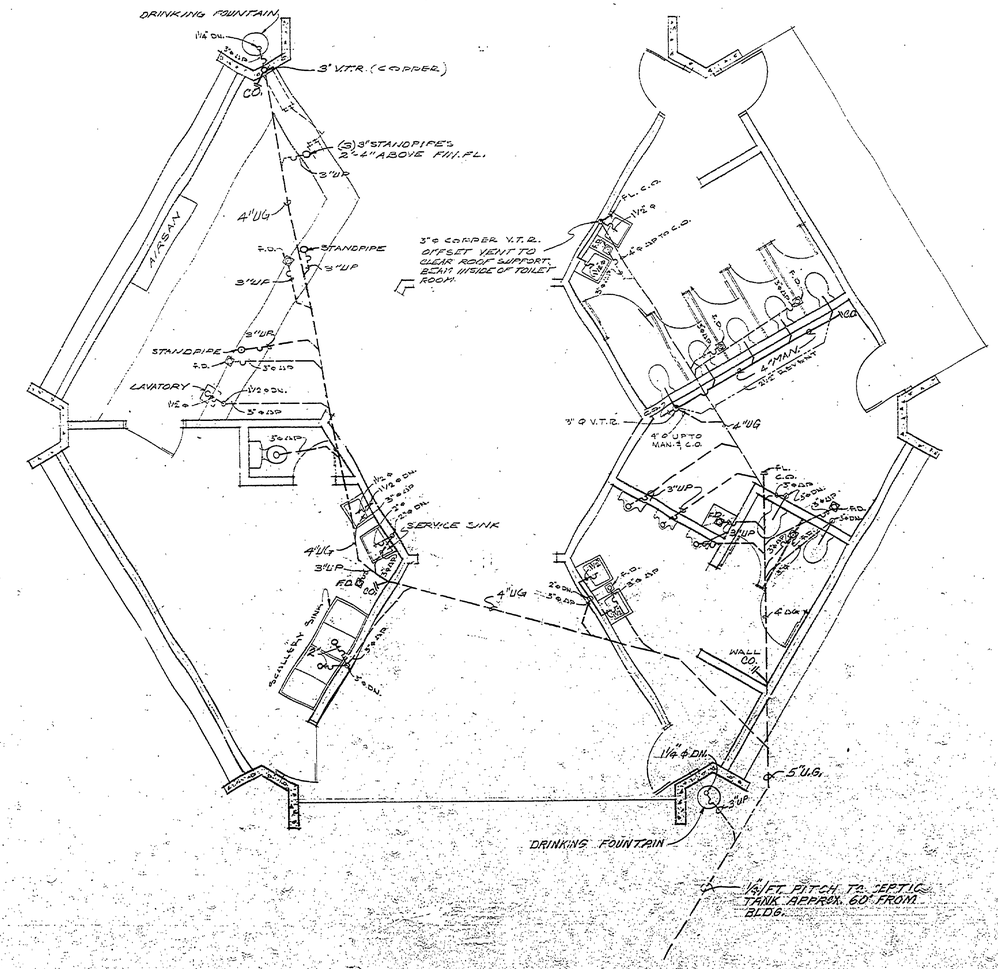
N
DRINKING FOUNTAIN
1½" DW.
3" V.T.R. (COPPER)
CO
(2) 3" STANDPIPES 2'-6" ABOVE FIN. FL.
3" UP
4" UG
MAN.
F.D.
3" STANDPIPE
3" UP
3" UP
3" UP
STANDPIPE
F.D.
3" UP
LAVATORY
1½" ⌀
1½" ⌀ DW.
3" ⌀ UP
3" ⌀ UP
SERVICE SINK
4" UG
3" UP
F.D.
CO
BOILER BY OWNER
4" UG
3" ⌀ DW.
3" ⌀ DW.
3" ⌀ DW.