R-1635 COMMERCIAL BLUEPRINT SERVICE 12-70 410484

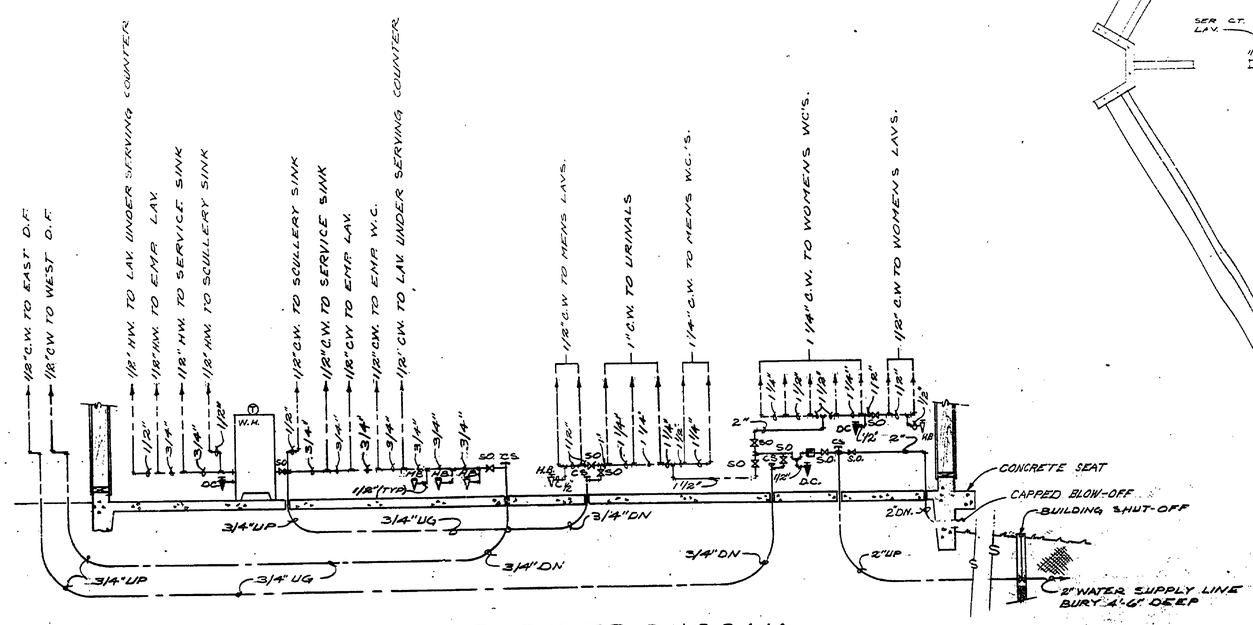

WATER RISER DIAGRAM

N.T.S.

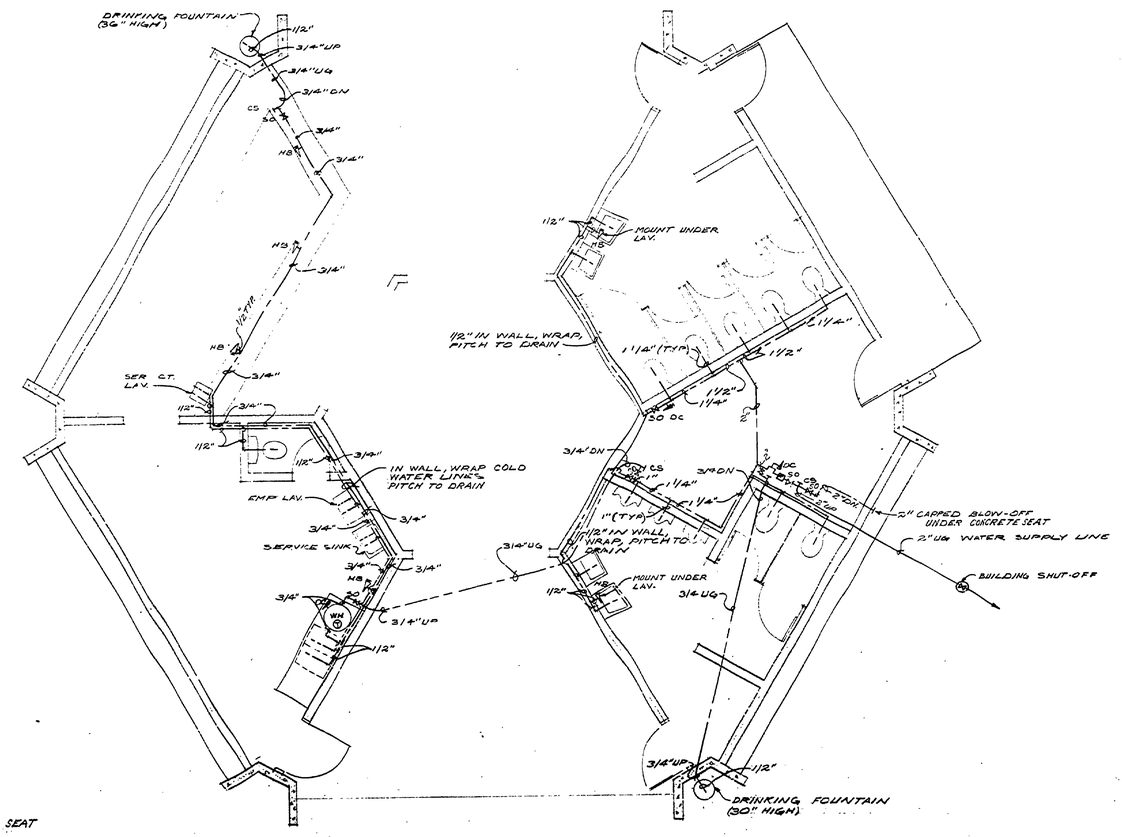

LEGEND

T C.S.	CAPPED STANDPIPE
——C.W.	COLD WATER
D.C.	DRAIN COCK
H.B.	HOSE BIBB
LAV.	LAVATORY
S.O.	SHUT-OFF
	TEMP & PRESS. RELIEF VALVE
	FILTER
W.C.	WATER CLOSET
D.N.	DOWN
UG.	UNDERGROUND

NOTES

ALL PIPES SLOPED TOWARD DRAIN COCKS
NO FITTINGS OR JOINTS BELOW SLAB
UNDERGROUND LINES SLOPED TOWARD CAPPED STANDPIPES

DESIGNED BY		DRAWN BY		NO.	DATE	BY	REVISIONS	NO.	DATE	BY	REVISIONS	MICHIGAN DEPARTMENT OF NATURAL RESOURCES	WATER SUPPLY PLUMBING	AREA OR PARK HOFFMASTER STATE PARK	[illegible]
CHECKED BY		CHECKED BY											SHEET TITLE	PROJECT CONNESSEFORK [illegible]	[illegible]
	DATE		DATE												