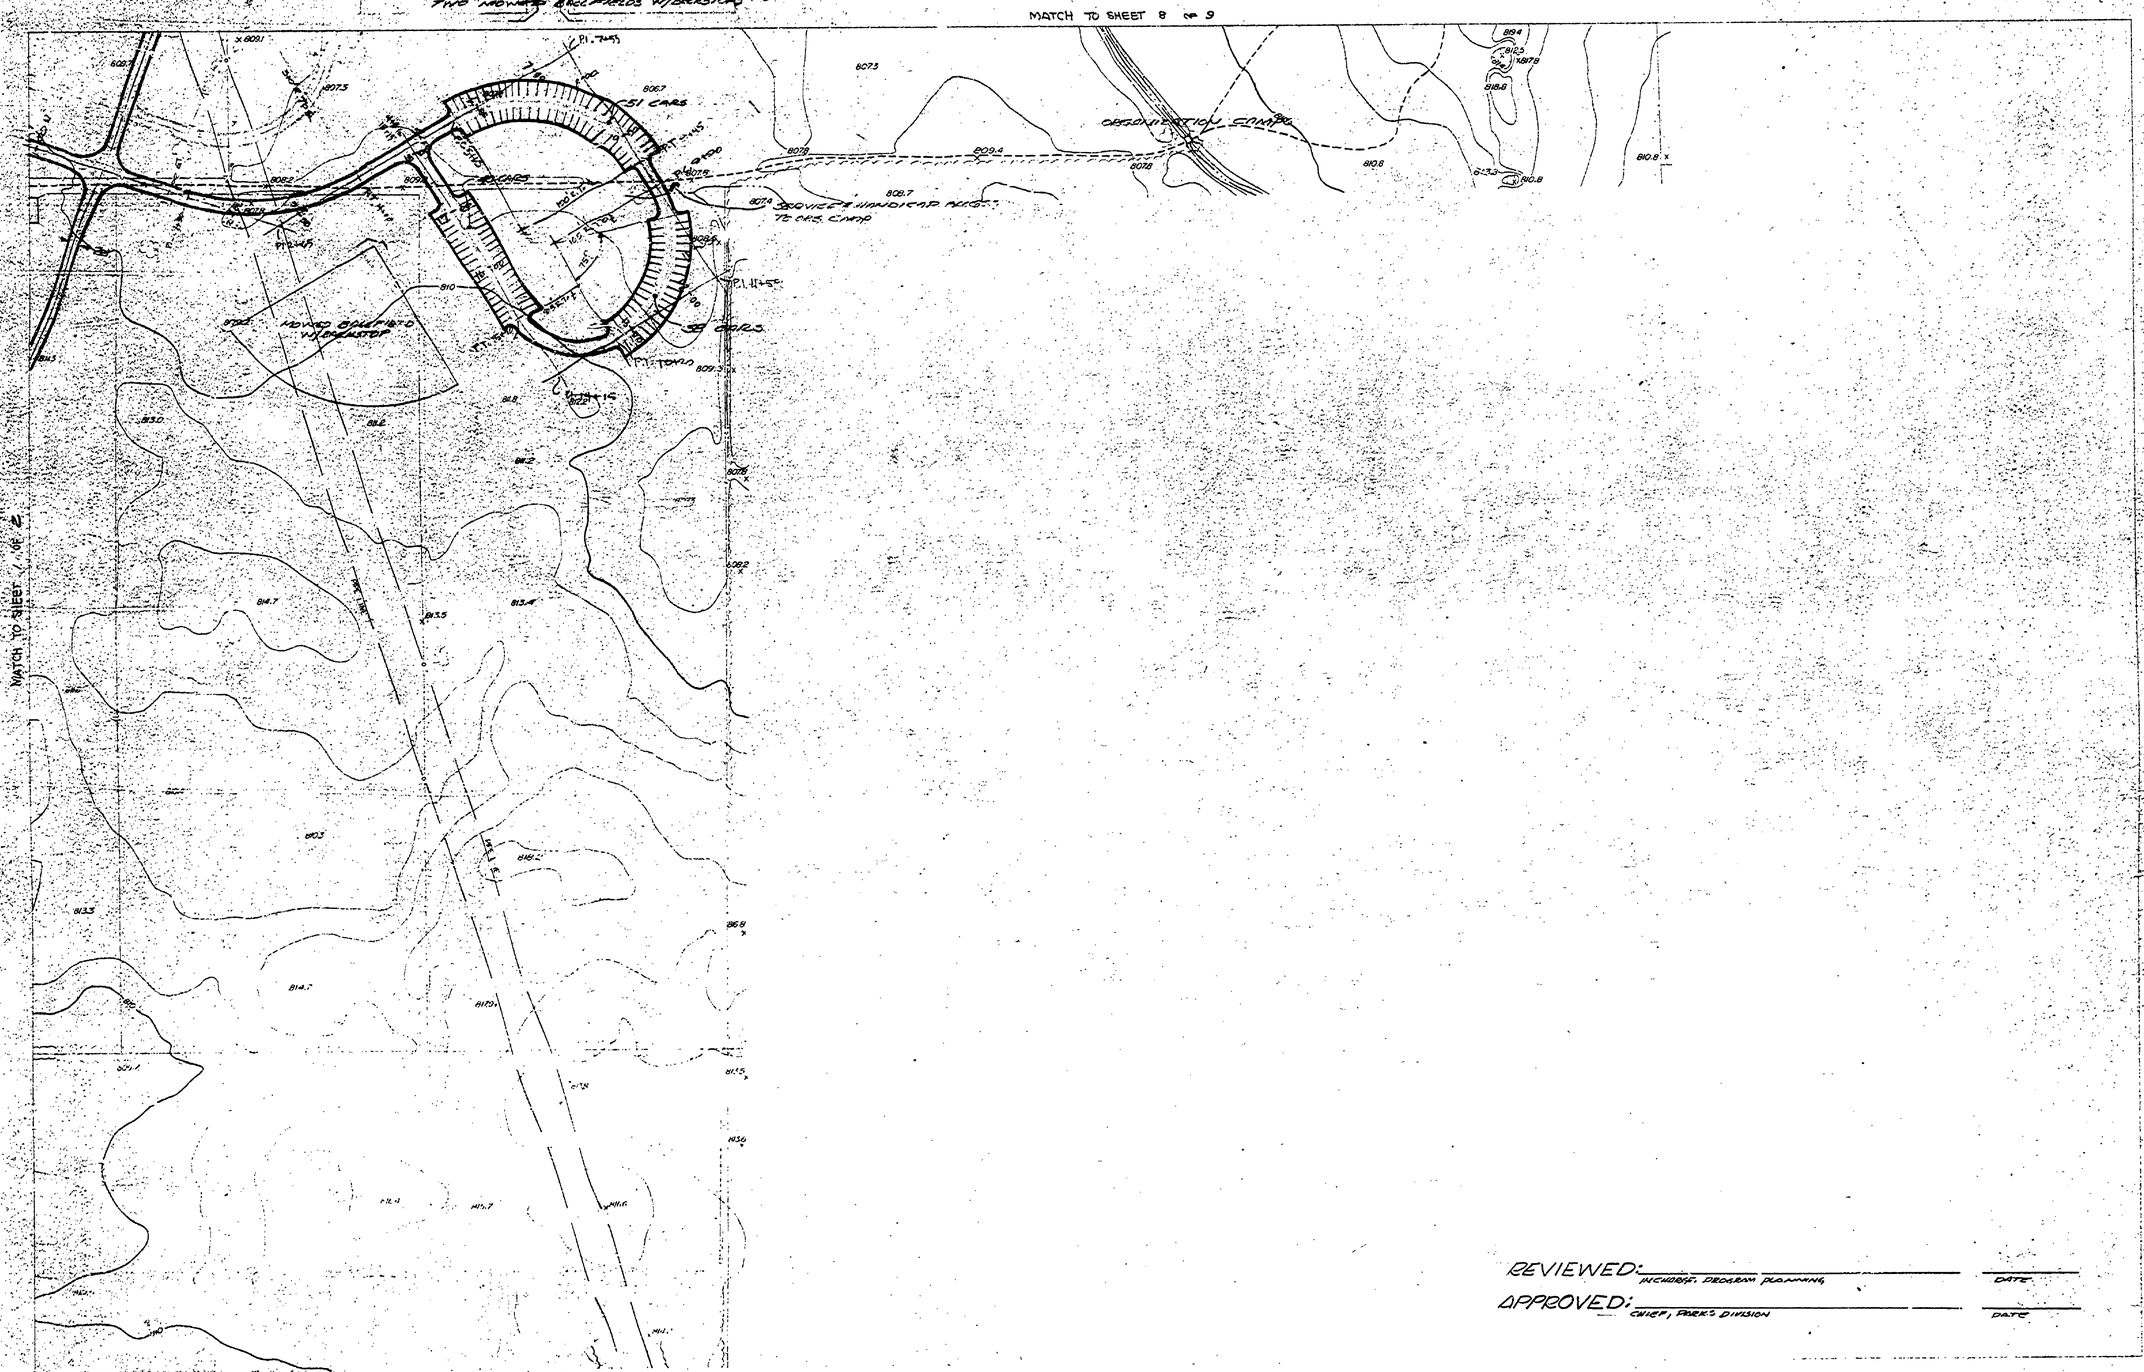

REVIEWED: _____ DATE _____
CHIEF, PROGRAM PLANNING

APPROVED: _____ DATE _____
CHIEF, PARKS DIVISION

NORTH

SCALE 1" = 100'

DATE OF PHOTOGRAPHY APRIL 1966 DATE OF MAPPING JUNE 1966

SURVEYED BY		DRAWN BY RED	9-78	NO.	DATE	BY	REVISIONS	NO.	DATE	BY	REVISIONS	MICHIGAN DEPARTMENT OF CONSERVATION	SLEEPY HOLLOW STATE PARK	SHEET NO. ___ OF ___	PICNIC & BALLFIELD PARKING
DESIGNED BY GDD	9-78 DATE	CHECKED BY	DATE	1.				3.					SCALE 1" = 100' CONTOUR INTERVAL 2	FOR PROJECT NO. ___	SHEET 3 OF 5 PLAN NO. L-116
				2.				4.							