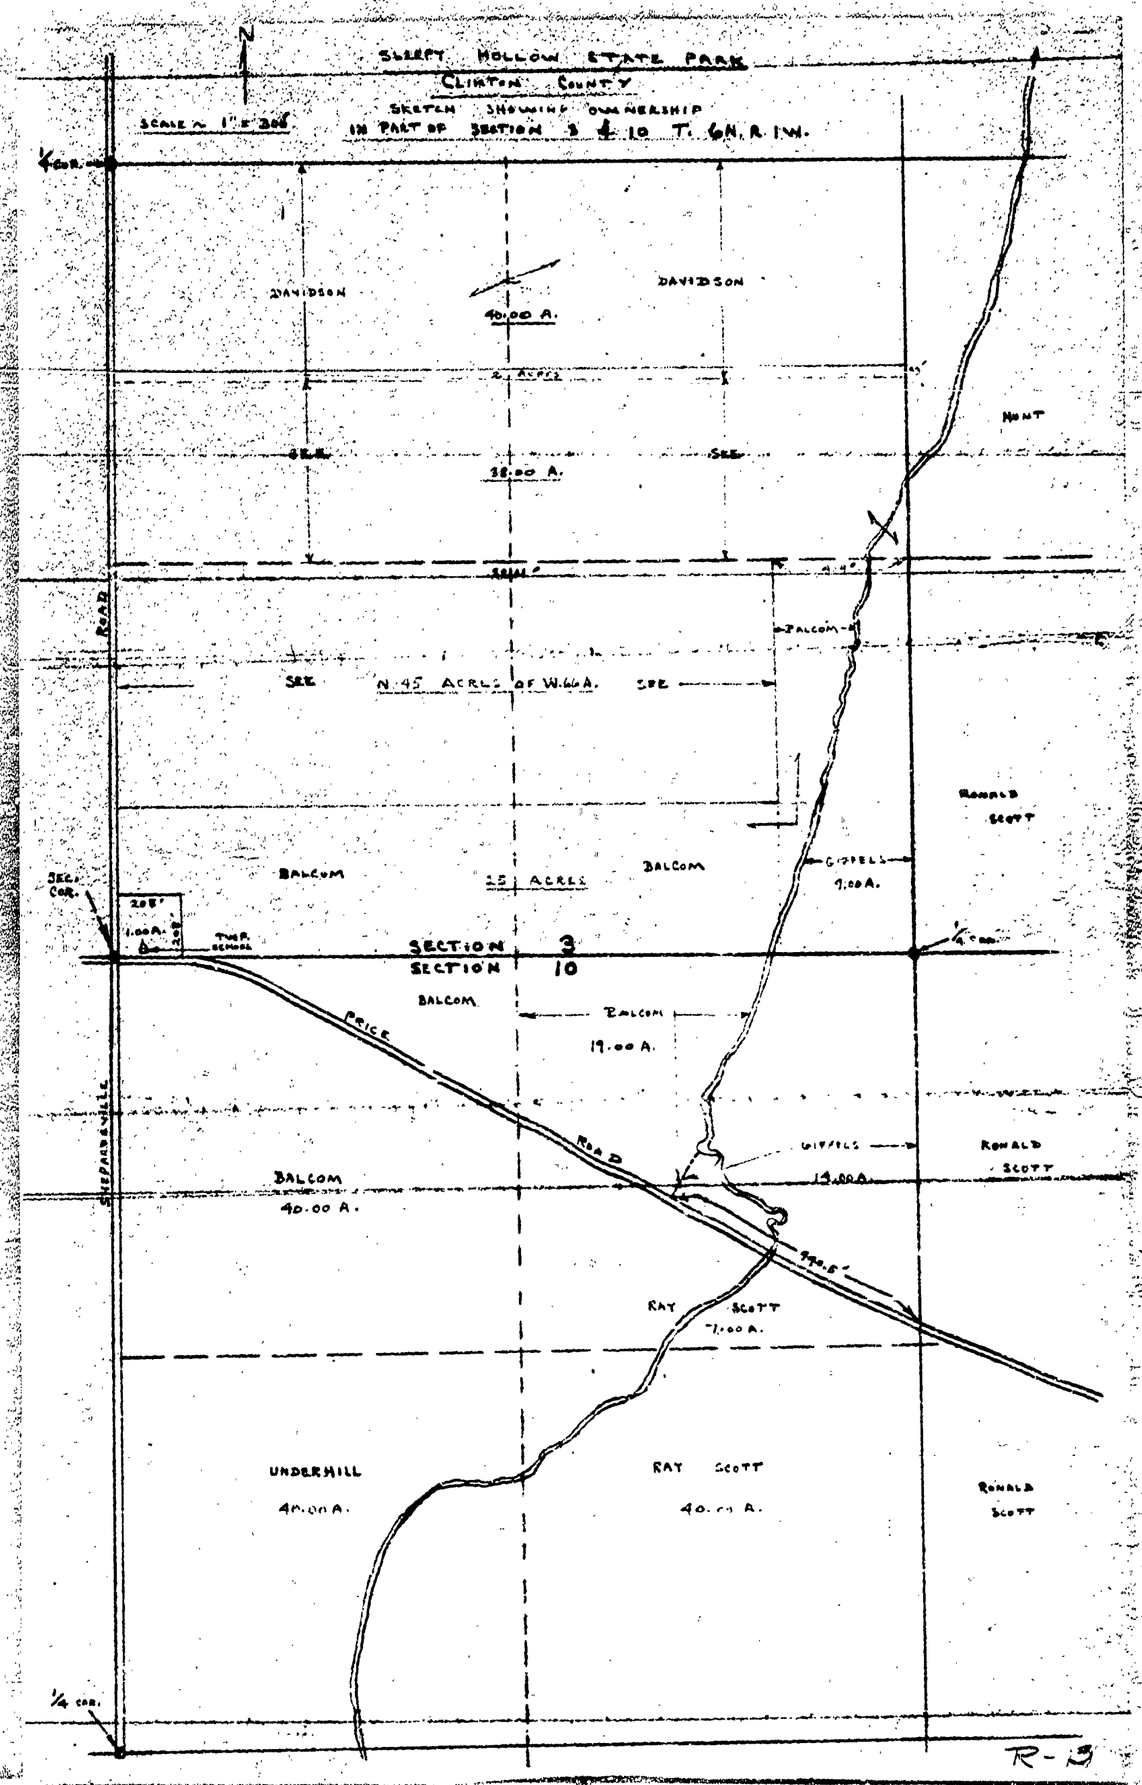
SLEEPY HOLLOW STATE PARK
CLINTON COUNTY
SKETCH SHOWING OWNERSHIP
IN PART OF SECTION 3 & 10 T. 6N. R. 1W.
SCALE 1" = 200'
N
1/4 COR.
DAVIDSON
40.00 A.
DAVIDSON
2 ACRES
SEE
38.00 A.
SEE
HUNT
ROAD
BALCOM
SEE
N 45 ACRES OF W. 66 A.
SEE
RONALD
SCOTT
BALCOM
15 ACRES
BALCOM
GIFFELS
9.00 A.
SEC. COR.
TWP. SCHOOL
SECTION 3
SECTION 10
BALCOM
BALCOM
19.00 A.
PRICE
ROAD
SHEPARDSVILLE
BALCOM
40.00 A.
GIFFELS
14.00 A.
RONALD
SCOTT
RAY SCOTT
7.00 A.
UNDERHILL
40.00 A.
RAY SCOTT
40.00 A.
RONALD
SCOTT
1/4 COR.
R-3