BUILDING KEY

1. CONTROL STATION
2. MANAGERS RESIDENCE
3. CAMPGROUND TOILETS AND SHOWERS
4. EXISTING TOILET BUILDINGS
5. EXISTING CONCESSION BUILDING
6. BEACHHOUSE FACILITIES
7. INTERPRETIVE CENTER
8. OUTDOOR CENTER
9. MAINTENANCE SHOPS

LEGEND

	EXISTING	PROPOSED
PARK BOUNDARY LINE		
PARK ROADS		
ACCESS ROADS		
HORSE TRAILS		
BUILDINGS		
SECTION CORNERS	1/4 12/14	

CAPACITIES

TOTAL ACREAGE·····972.87 ACRES

TOTAL PARKING·····441 CARS

TOTAL CAMPSITES·····340 SITES

TOTAL CAPACITY·····3,274 PERSONS

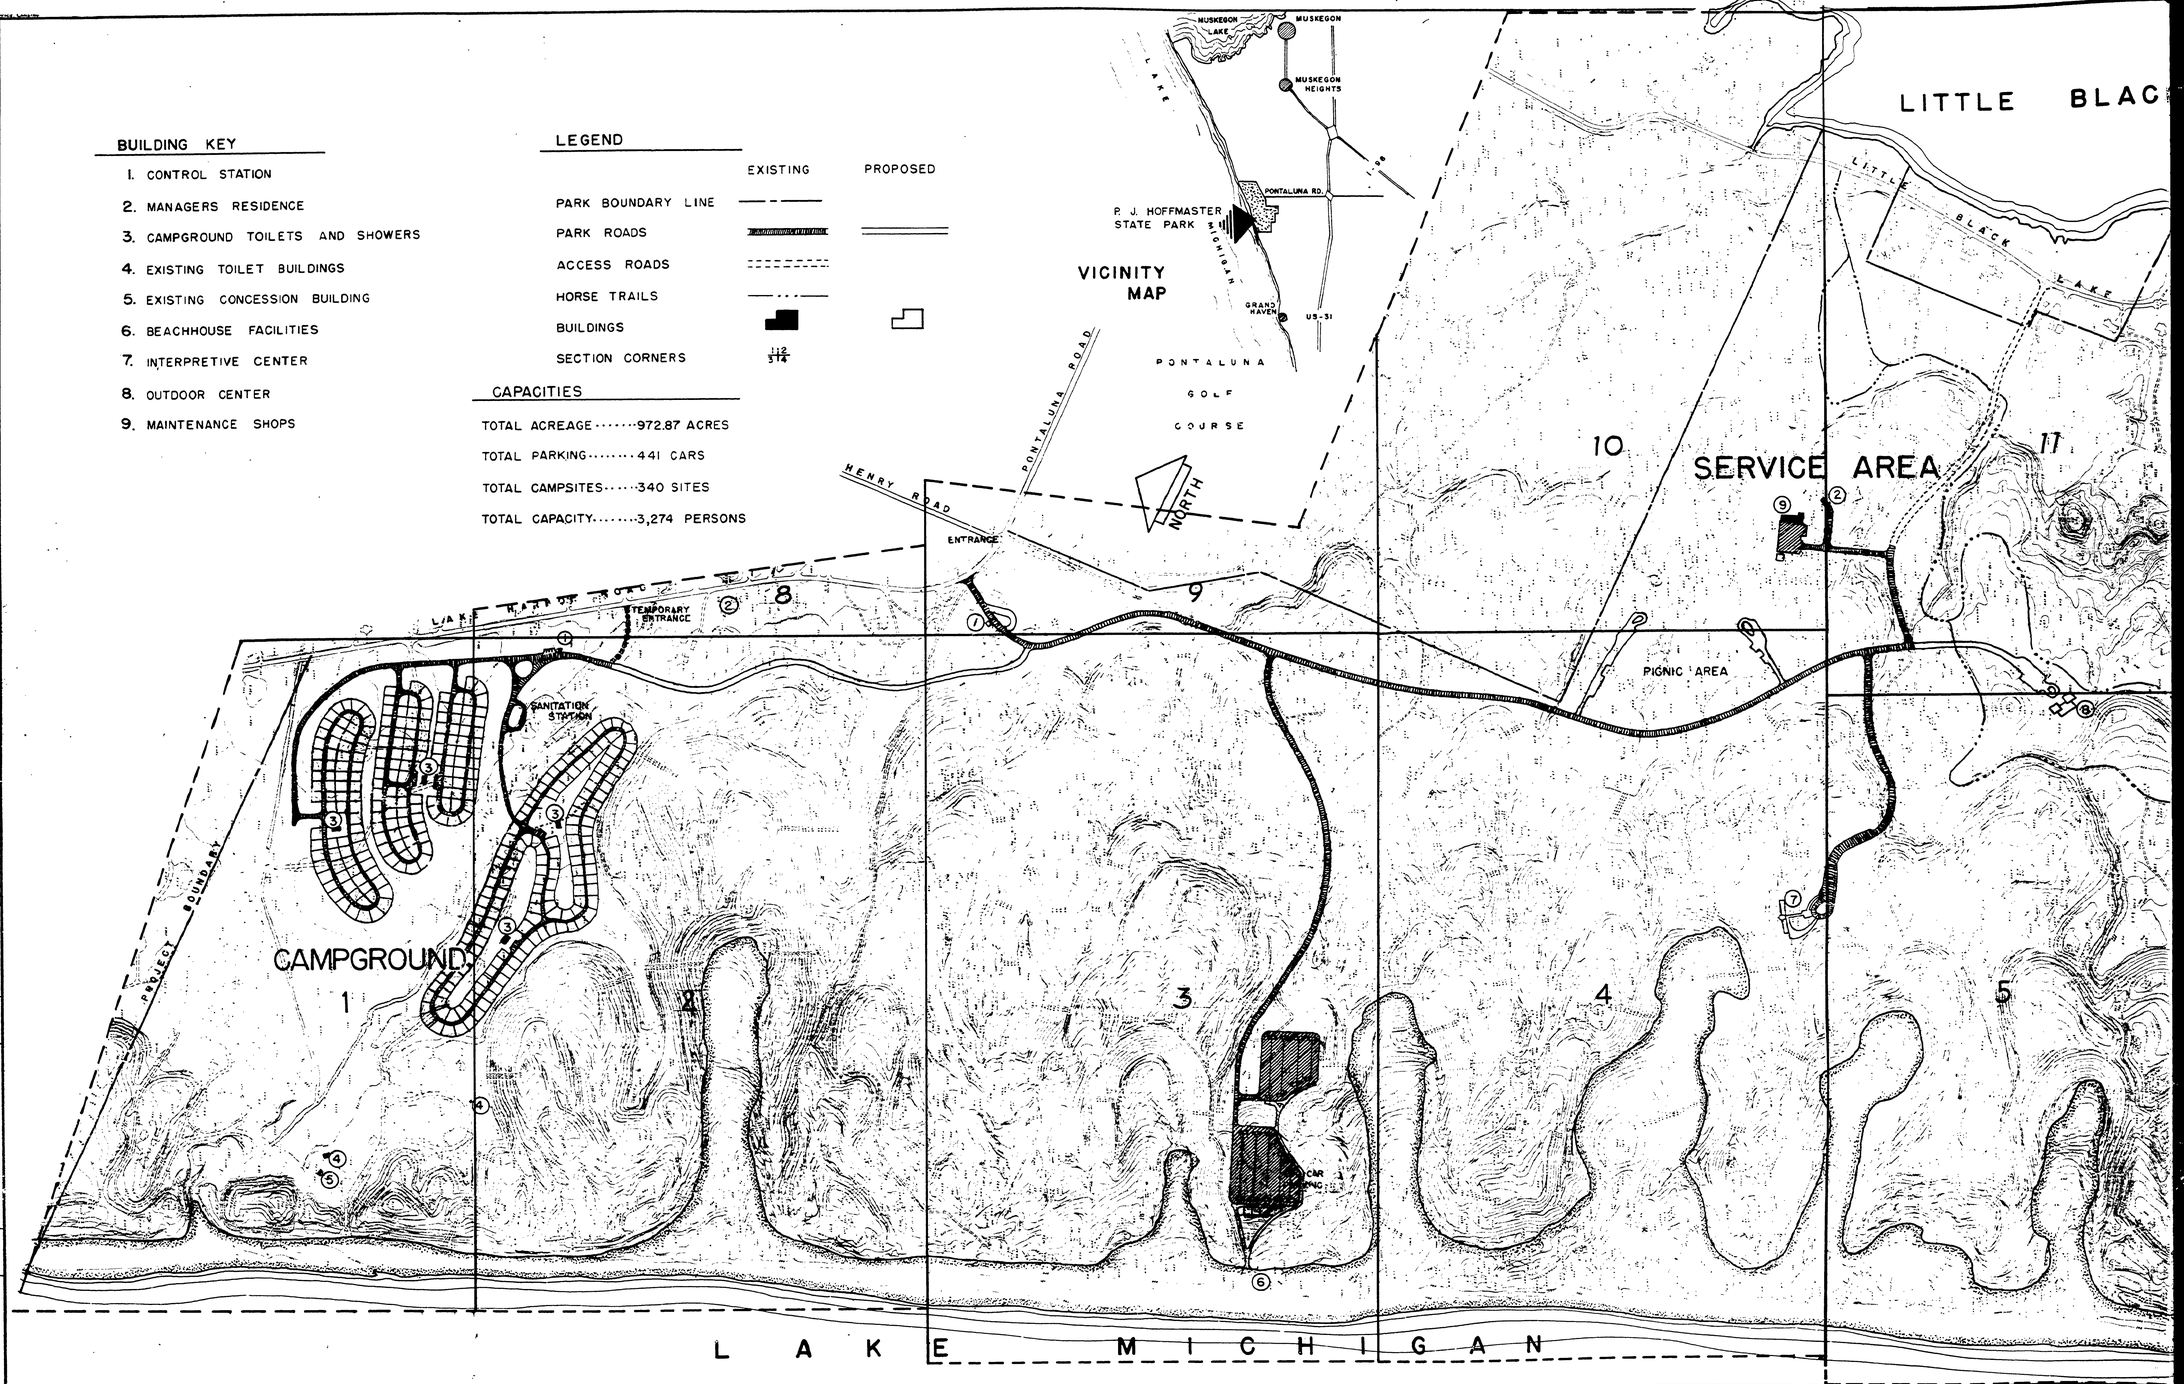

TOPOGRAPHY INDEX

SHEET BORDER
SURVEY BOUNDARY

DATE OF PHOTOGRAPHY APRIL 1962
DATE OF MAPPING JANUARY 1963

SCALE - 1" = 300'

MIC
DEPARTMENT O
PARKS AND REC

REVISIONS			
NO.	DATE	BY	
1	11-27-68	G.E.H.	REVISE MASTER PLAN
2	1-30-73	G.H.	UPDATED MASTER PLAN
3			
4			
5			
6			

		DATE
DESIGNED BY	S. MILSTEIN	1-16-64
DRAWN BY	S. MILSTEIN	11-23-64
CHECKED BY		

REVIEWED	DATE
ARCHITECTURAL	
ENGINEERING	
LANDSCAPE	

APPROVED

CHIEF DIVISION

CHIEF OF PARKS

CHIEF OF PLANNING AND CONSTRUCTION