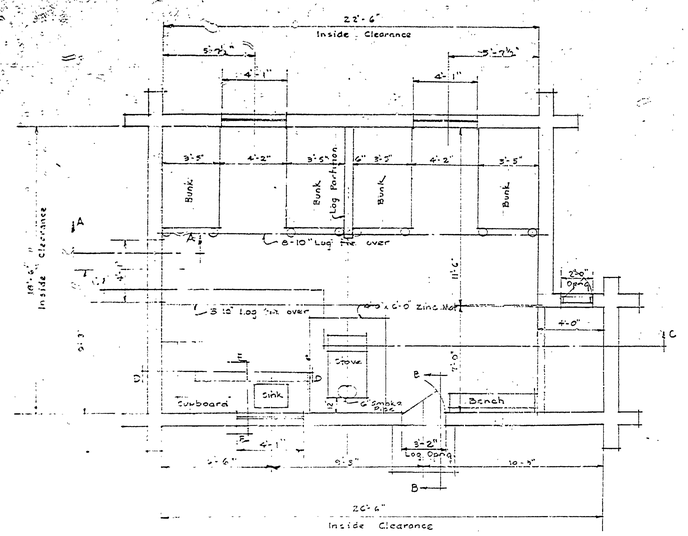

— FLOOR PLAN —
Scale: ½"=1'-0"

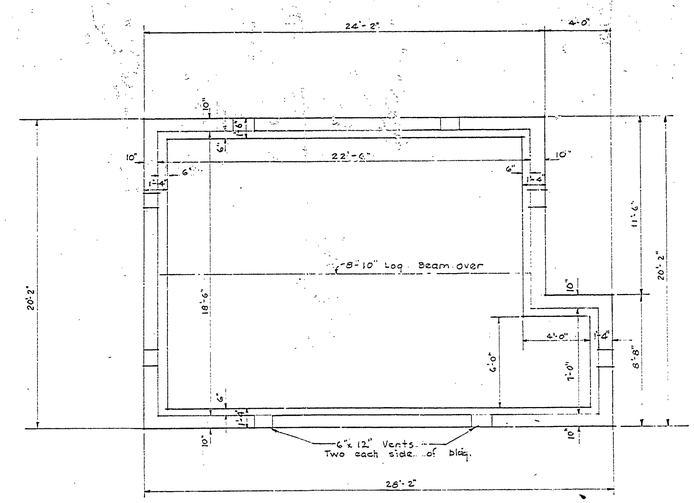

— FOUNDATION PLAN —
Scale: ½"=1'-0"

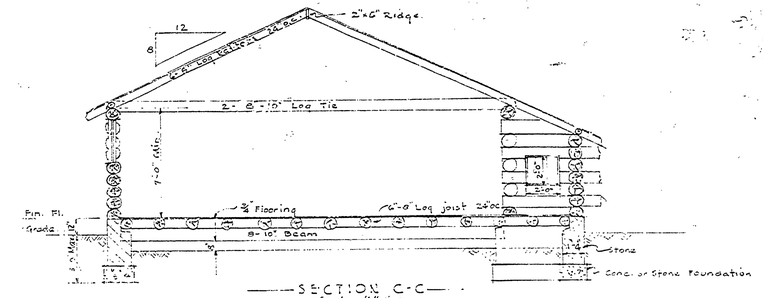

— SECTION C-C —
Scale: ½"=1'-0"

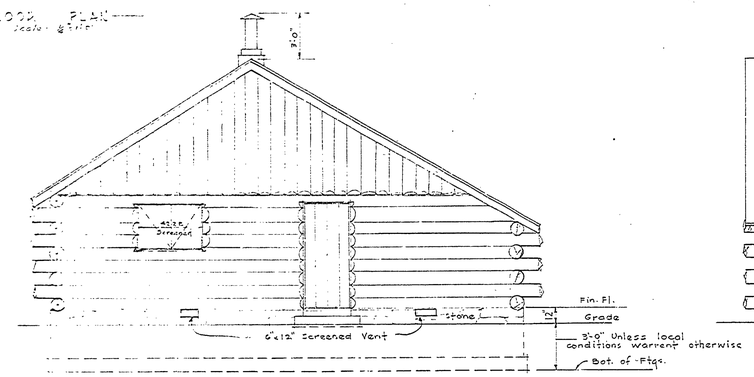

— FRONT ELEVATION —
Scale: ½"=1'-0"

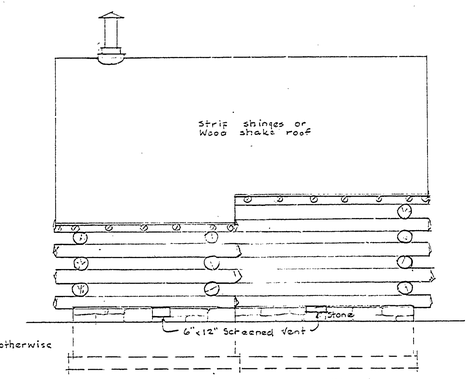

— RIGHT ELEVATION —
Scale: ½"=1'-0"

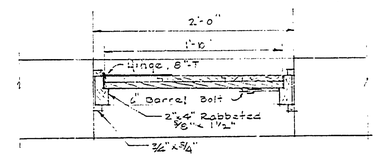

PLAN

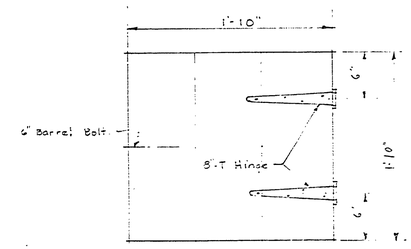

OUTSIDE ELEVATION

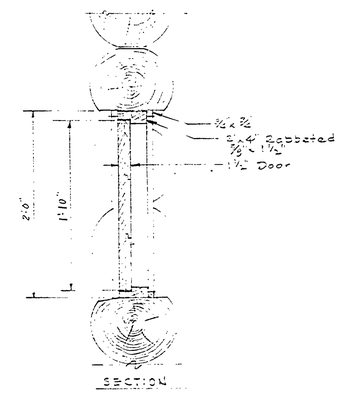

SECTION

— WOOD BOX DOOR DETAIL —
Scale: 1½"=1'-0"

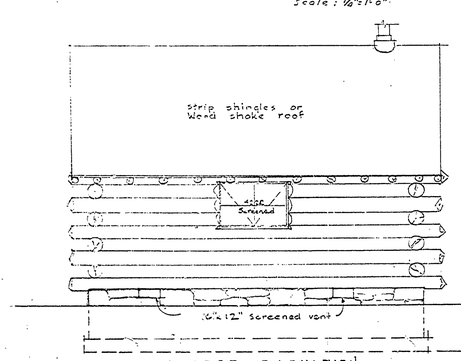

— LEFT ELEVATION —
Scale: ½"=1'-0"

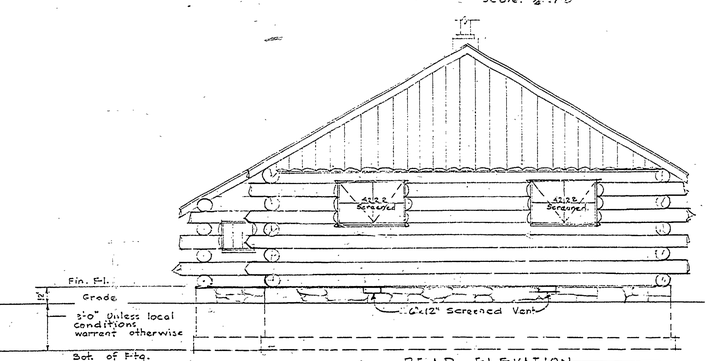

— REAR ELEVATION —
Scale: ½"=1'-0"

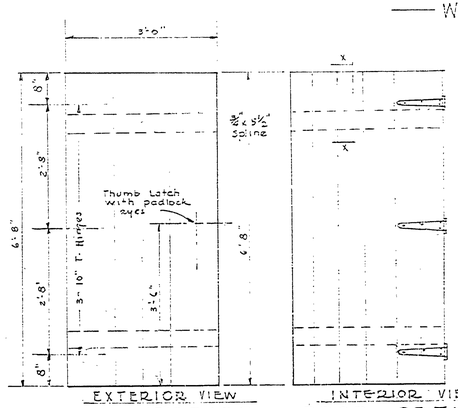

— EXTERIOR DOOR DETAIL —
Scale: ¾"=1'-0"

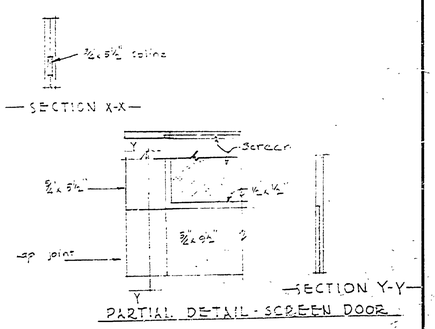

PARTIAL DETAIL - SCREEN DOOR

REVISIONS			
NO.	DATE	BY	
1			
2			
3			
4			
5			
6			

APPROVED BY: John C. Keyes
ASSISTANT CHIEF IN CHARGE OF DESIGN — DATE: 8-27-46

REVIEWED BY SECTIONS		DATE
ARCHITECTURAL	F.E.H.	8/10/46
ENGINEERING	ASK	8/27/46
LANDSCAPE	DAH/LM	8/30/46

DRAWN BY	[illegible]
TRACED BY	"
CHECKED BY	[illegible]
DATE	8/20/46

MICHIGAN
DEPARTMENT OF CONSERVATION
STATE PARKS DIVISION

PORCUPINE MTS. AREA
8 BUNK OVERNITE CABIN

SHEET NO. 1 OF 2

PLAN NO. A-10