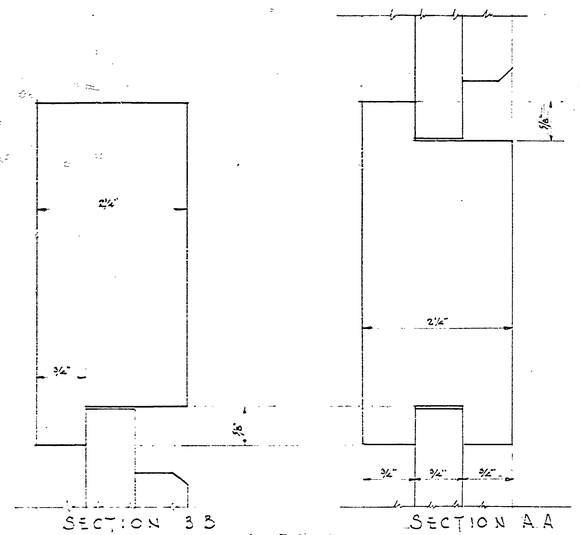

SECTION B B

SECTION A A

Scale Full Size

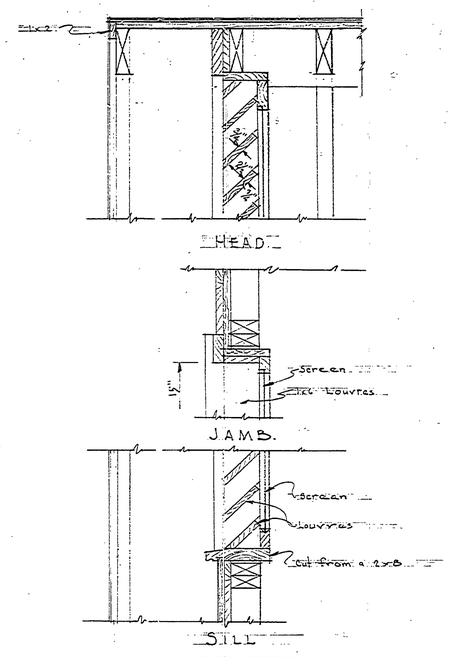

LOUVRE DETAIL

Scale 1½"=1'-0"

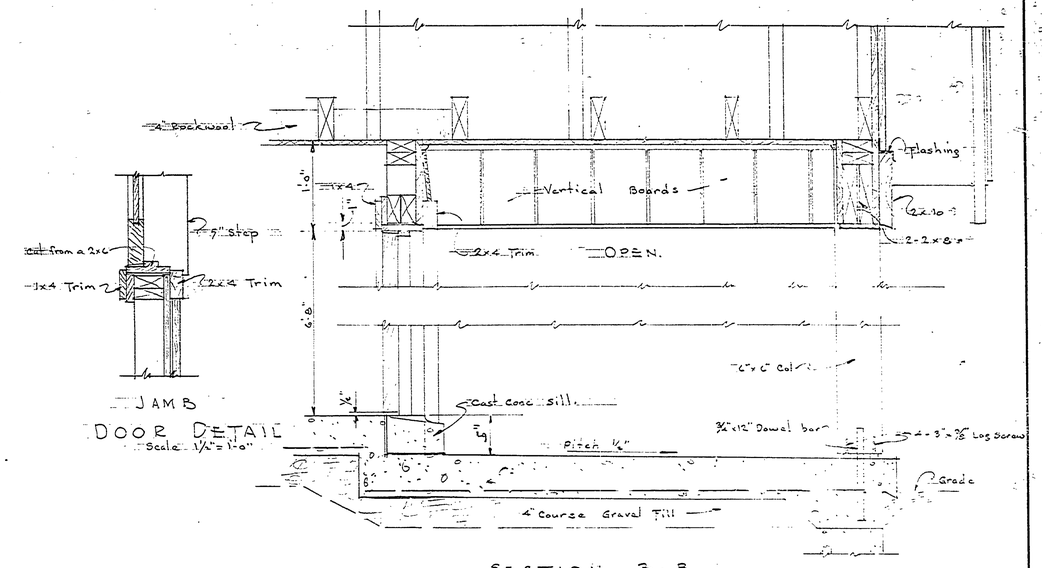

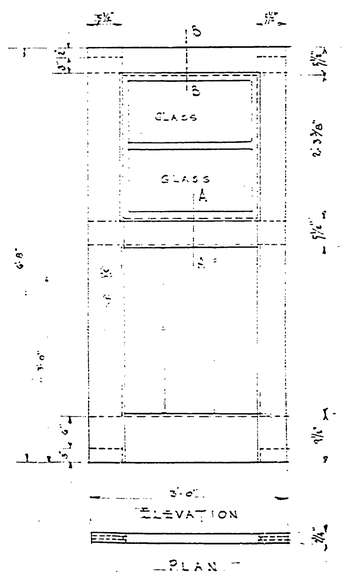

DOOR DETAIL

Scale 1"=1'-0"

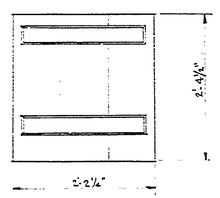

REMOVABLE SHUTTER.

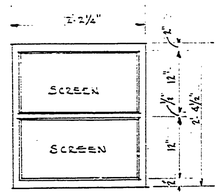

REMOVABLE SCREEN.

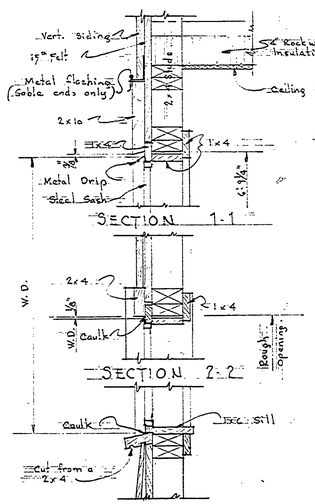

TYPICAL DETAILS STEEL SASH

Scale 1½"=1'-0"

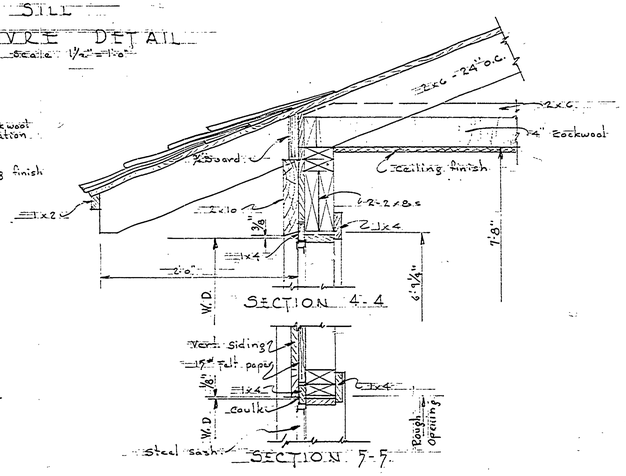

ELECTRICAL SYMBOLS

- RECESSED CEILING LIGHT.
- CEILING LIGHT
- DOUBLE CONVENIENCE OUTLET
- WALL BRACKET & CONVENIENCE OUTLET.
- LOCAL SWITCH.

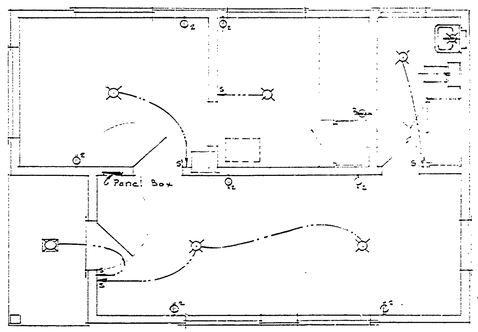

ELECTRICAL PLAN

Scale ¼"=1'-0"

NO.	DATE	BY	REVISIONS	DATE	BY
1			4		
2			5		
3			6		

APPROVED BY: [signature]
ASSISTANT CHIEF IN CHARGE OF DESIGN — DATE 11-12-48

REVIEWED BY SECTIONS		DATE
ARCHITECTURAL	[signature]	11-2-48
ENGINEERING	H.C.H.	11/14/48
LANDSCAPE	D.R.C.	11/23/48

DRAWN BY J.W.T.
TRACED BY J.W.T.
CHECKED BY B.M.H.
DATE 11-22-48

MICHIGAN
DEPARTMENT OF CONSERVATION
PARKS AND RECREATION DIVISION

EAST CONTACT STATION
PORCUPINE MOUNTAINS AREA.

SHEET NO. 2 OF 2

PLAN NO. A 105