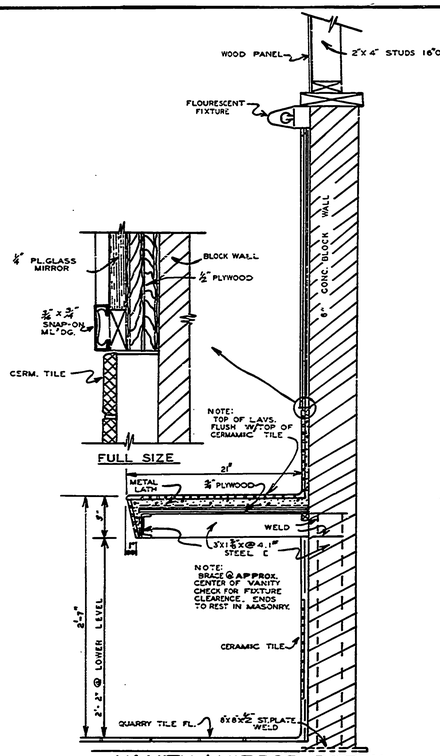

VANITY & MIRROR DETAIL
SCALE 1 ½" = 1'-0"

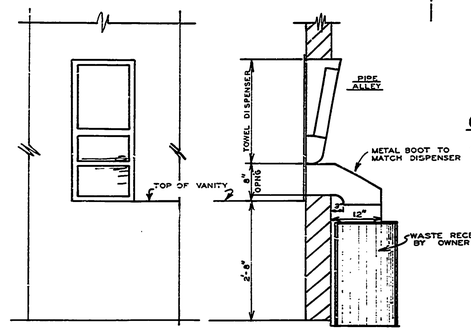

ELEVATION SECTION

RECESSED TOWEL DISPENSER & WASTE DISPOSAL CHUTE
SCALE ¾" = 1'-0"

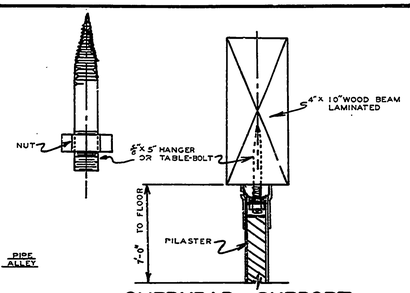

OVERHEAD SUPPORT TOILET PART'NS.
SCALE 3" = 1'-0"

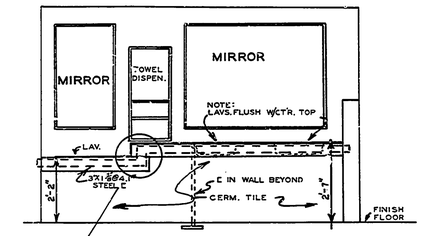

VANITY WALL ELEV.
WOMANS TOILET
SCALE ¾" = 1'-0"

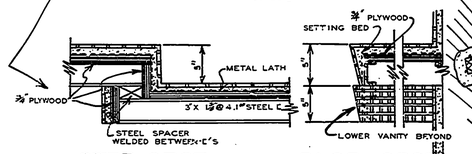

STEP SECT. FACE SECT.
SCALE 1½" = 1'-0"

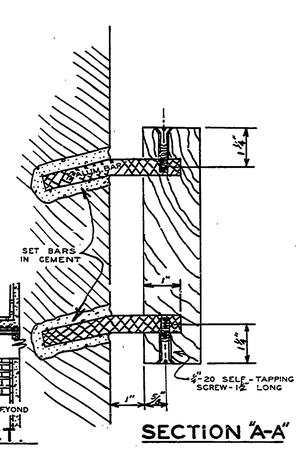

SECTION "A-A"

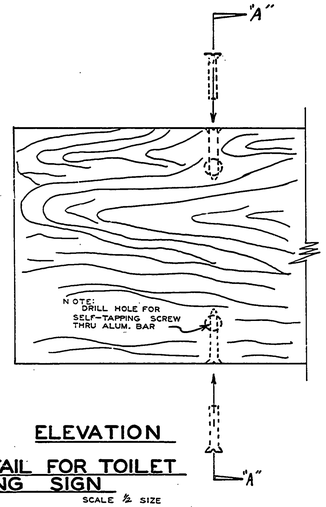

ELEVATION

MOUNTING DETAIL FOR TOILET BUILDING SIGN
SCALE ½ SIZE

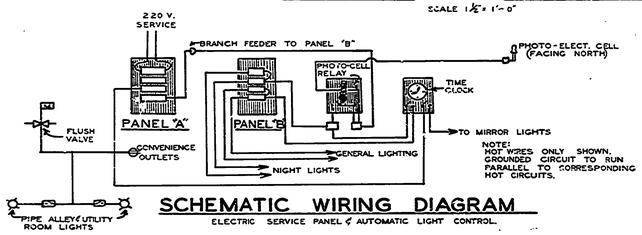

SCHEMATIC WIRING DIAGRAM
ELECTRIC SERVICE PANEL & AUTOMATIC LIGHT CONTROL.

NOTE:
SIGNS TO BE FURNISHED BY OWNER; INSTALLED BY GEN. CONTRACTOR.

	DRAWN BY. J. D. COLLIER DATE: 12-67	MICHIGAN DEPARTMENT OF CONSERVATION	PORCUPINE MOUNTAIN STATE PARK TOILET & SHOWER BUILD. #3A PRESQUE ISLE SECTION	SHEET NO. 4 OF 4	PLAN NO. A-113