R-1639 COMMERCIAL BLUEPRINT SERVICE 500 11-74 59602

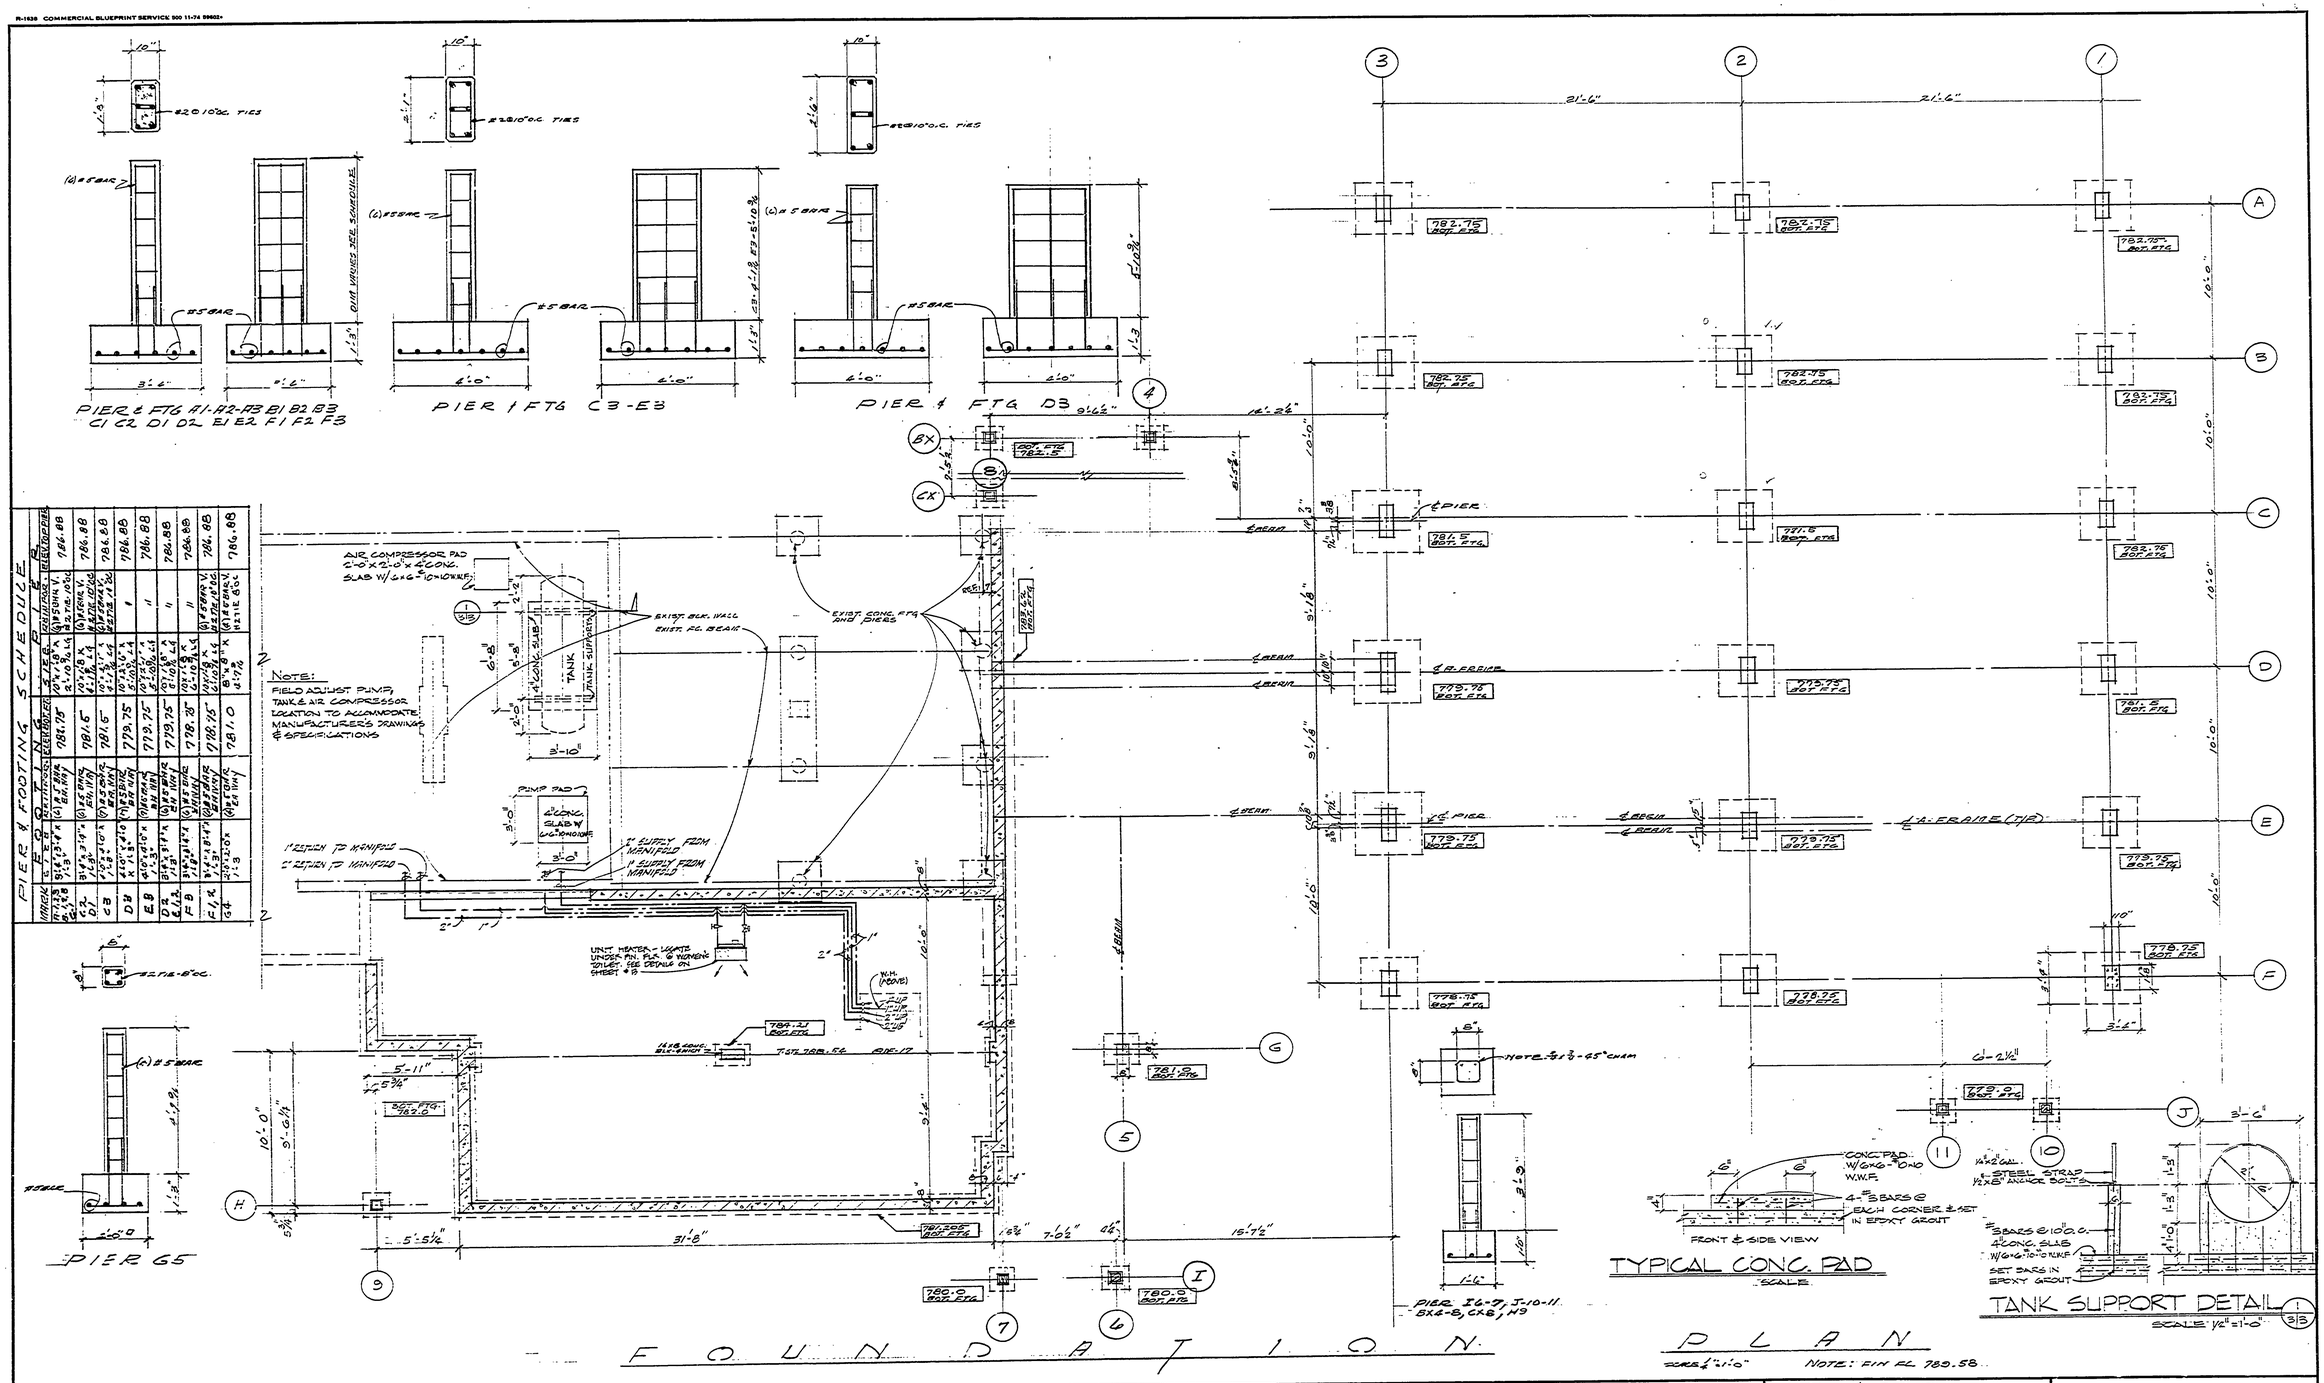

PIER & FOOTING SCHEDULE							
MARK	FOOTING	ELEVATION	REINFORCING	PIER	ELEVATION	REINFORCING	ELEVATION

SURVEYED BY		DRAWN BY G.R.C.		NO.	DATE	BY	REVISIONS	NO.	DATE	BY	REVISIONS
DESIGNED BY	5/28/75	CHECKED BY		1.	8/20	DDP	REVISE SIZE OF CONCESSION OFFICE & DECK #4 TO COMPLY WITH EXIST. CONST.	3.			
	DATE		DATE	2.				4.			

MICHIGAN
DEPARTMENT OF NATURAL RESOURCES

FOUNDATION PLAN
SHEET TITLE

AREA OR PARK: PORCUPINE MTN'S STATE PARK
PROJECT: SKI CHALET ADDITION

PROJECT NO. 71-1122
SHEET 3 OF 15
PLAN NO. A-116