CS 66-55 S1040(2)

BM #39 Elev. 1212.23
USGS BM C135 RESET
Brass disk in conc. post
Sta. 301+78 52' L

POT Sta. 305+88.2
Witnesses to 1"x30" bar
S02°E 38.1' 6" Maple
S70°E 56.6' 8" Maple
N28°W 44.9' 8" Maple

BM #40 Elev. 1217.42
Spike & washers in
root of 6" Balsam
Sta. 308+40 63' L

POT Sta. 310+39.0
Witnesses to ⅝"x30" bar
N53°W 49.1' 12" Maple
N16°W 80.1' 16" Hemlock
S32°E 68.1' 8" Elm

POT Sta. 315+64.6
Witnesses to ⅝"x30" bar
N13°E 57.9' 10" Hemlock
N47°W 42.0' 6" Maple
S18°E 59.6' 8" Maple

BM #41 Elev. 1219.52
Spike & washers in
root of 14" Hemlock
Sta. 316+30 37' L

PI Sta. 321+45.9
Witnesses to ⅜"x30" bar
N18°W 62.2' 14" Balsam
S80°E 72.0' 10" Ash
South 93.1' 6" Maple

BM #42 Elev. 1241.31
Spike & washers in
root of 14" Maple
Sta. 324+58 56' R

POT Sta. 326+15.6
Witnesses to ⅝"x30" bar
S80°W 45.7' 8" Oak
N37°W 38.0' 15" Maple
N03°E 30.3' 10" Ash

PI Sta. 328+84.4
Witnesses to ⅝"x30" bar
N30°W 16.8' 6" Hemlock
S86°W 41.0' 16" Y. Birch
N42°E 32.8' 24" Hem. St.

POCT PI + 286.3'
Witnesses to ⅝"x30" bar
S49°W 18.6' 9" Maple
S84°W 31.3' 8" Oak
N46°W 30.3' 8" Oak

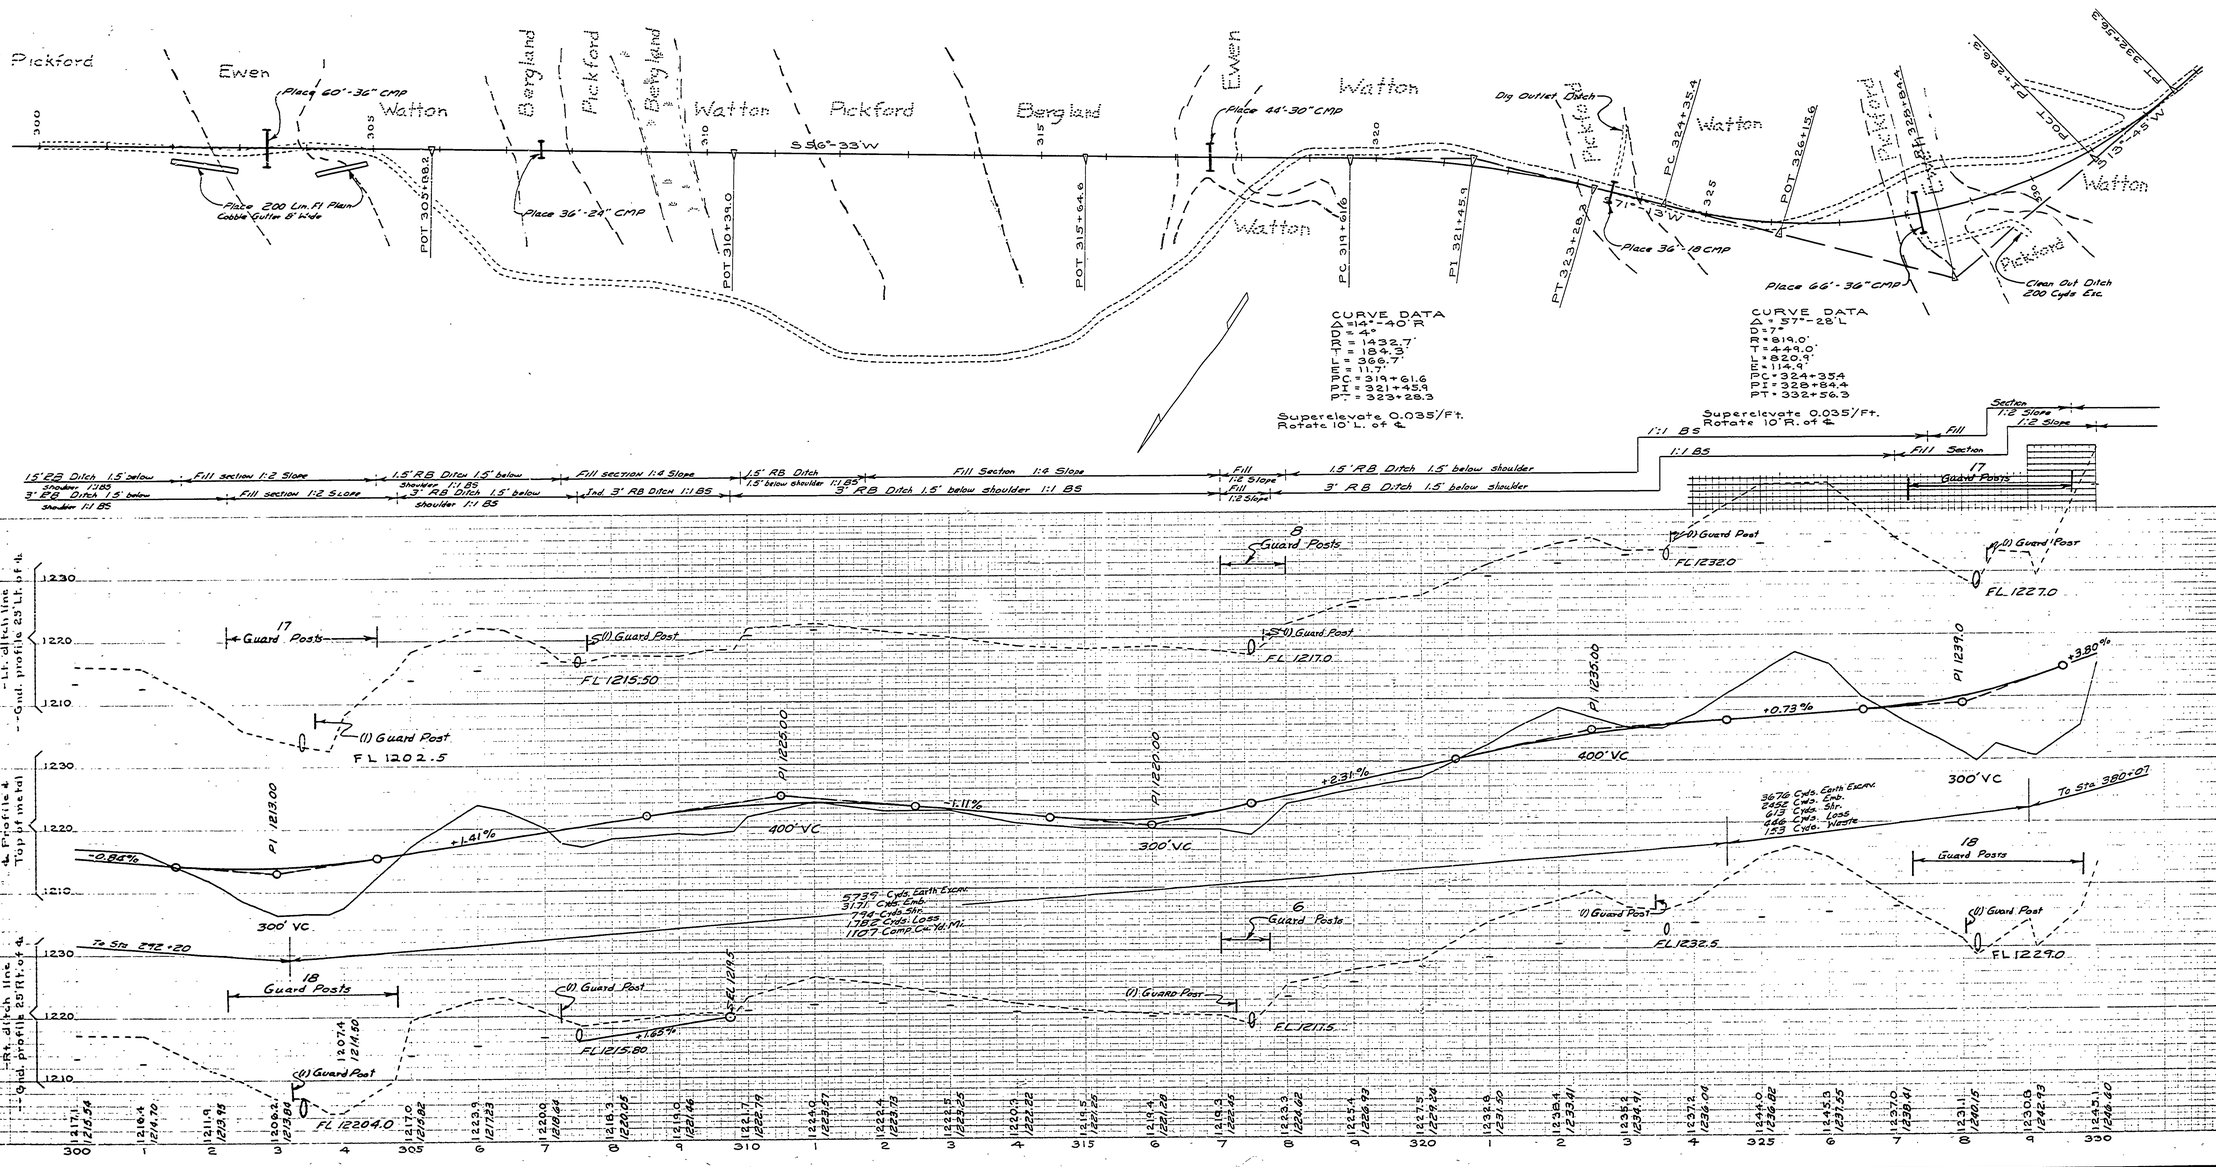

NO.	DATE	BY	REVISIONS	DATE	BY
1			4		
2			5		
3			6		

APPROVED BY: H. J. Mackiewicz
ASSISTANT CHIEF IN CHARGE OF DESIGN — DATE 6-21-56

REVIEWED BY SECTIONS		DATE
ARCHITECTURAL	J.I.R.	6-21-56
ENGINEERING	J.I.R.	6-21-56
LANDSCAPE	J.I.R.	6-21-56

DRAWN BY: K. B. R., R. C. B.
TRACED BY:
CHECKED BY: J.C.M.
DATE: June 14, 1956

MICHIGAN
DEPARTMENT OF CONSERVATION
PARKS AND RECREATION DIVISION

PORCUPINE MOUNTAINS STATE PARK
SOUTH BOUNDARY ROAD
SCALE: Hor. 1" = 100', Ver. 1" = 10'

SHEET NO. 4 OF 10

PLAN NO: E-109 A