LATRINE - Champion Beach.

Scale ½" = 1'-0"

Mar. 12, 1932.

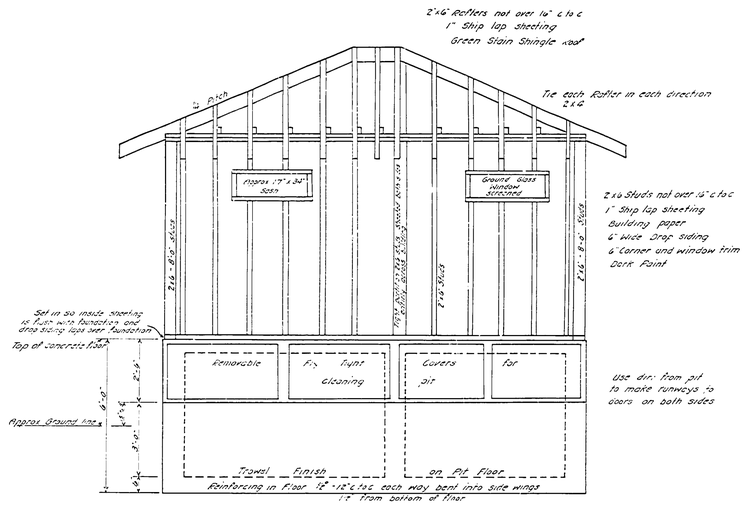

South Elevation
Showing Pit and Framing.

Door casings, shingles and window casings to have Green Stain put on before erecting.

Siding and corner trim to have natural creosote stain.

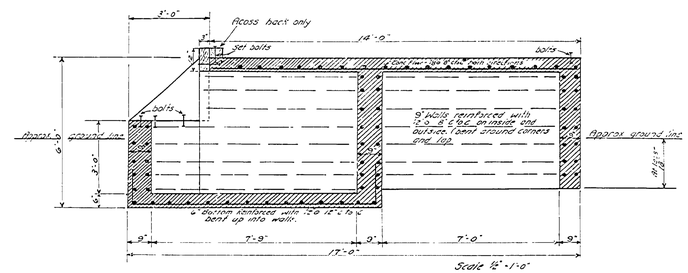

Scale ½" = 1'-0"

Cross Section of Concrete work on Line A.A.

Make Every Thing Fly Tight

For inside of pit heavily, including bottom of floor.

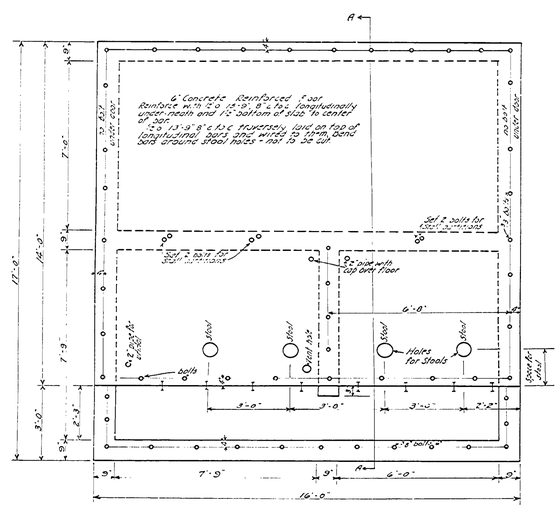

Scale ½" = 1'-0"

Plan of Concrete Foundation
wall reinforcing shown on cross section and not shown on.

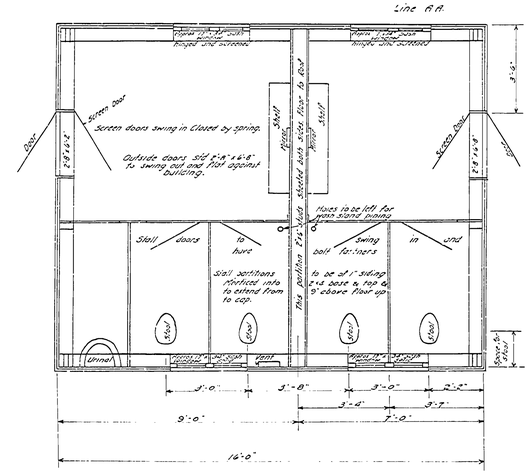

Scale ½" = 1'-0"

Floor Plan above Concrete Floor.

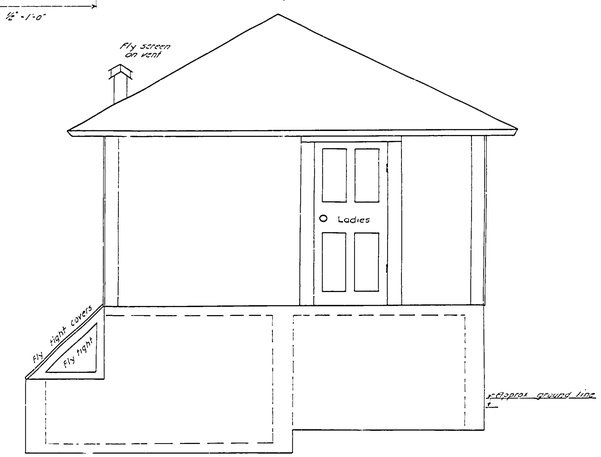

East End Elevation

VAN OTTER

P-9