COMMERCIAL BLUEPRINT SERVICE 300 11-67

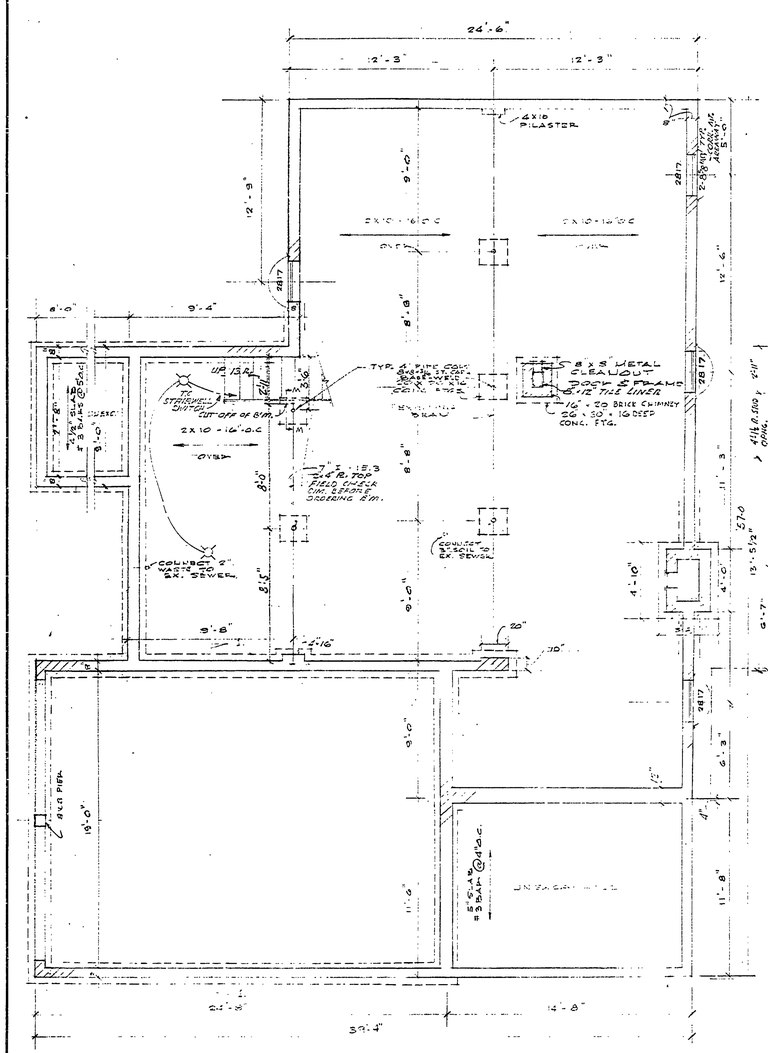

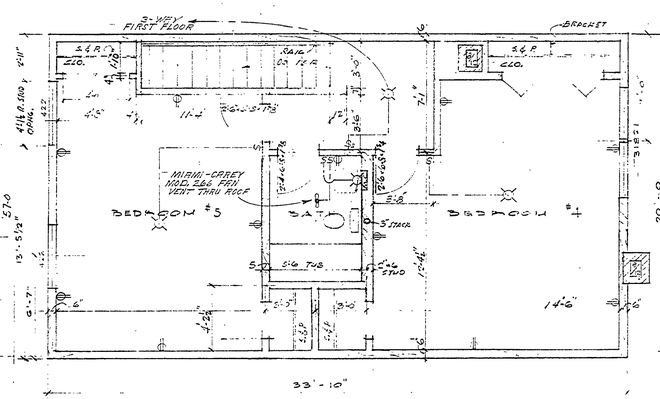

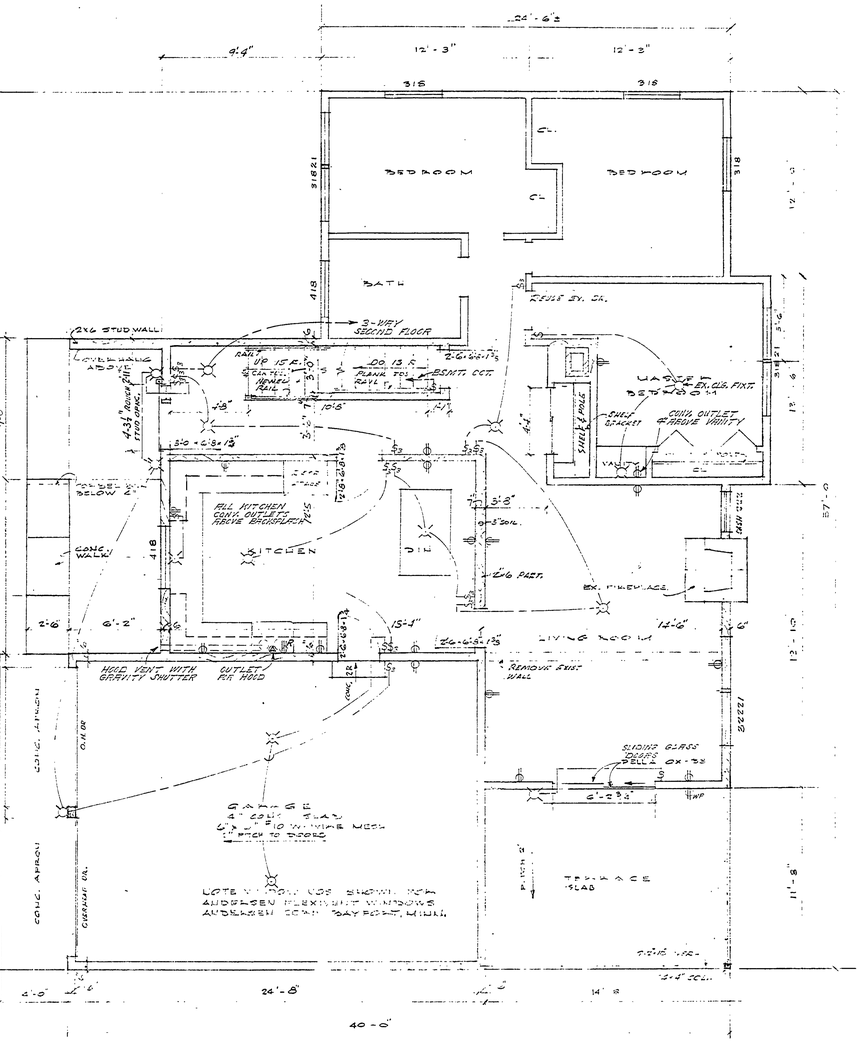

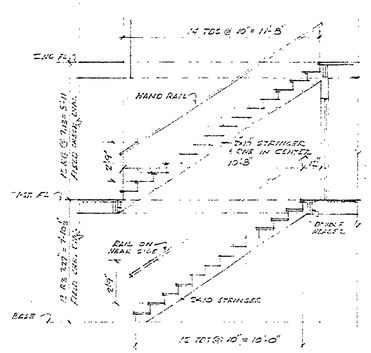

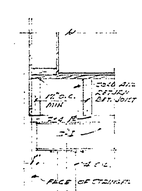

NOTE:-
ELECTRICAL OUTLETS & SWITCH CIRCUITS SHOWN ONLY FOR REMODELED AREAS & NEW ADDITIONS. IT IS ASSUMED THAT EXISTING WIRING IN REMAINING AREAS IS SATISFACTORY. TELEPHONE JACK & CATV DRIVE TO BE RELOCATED PER OWNER'S PREFERENCE.

NOTE:
THIS SHT. FOR ELECT. ONLY.
FOR BLDG. DIMS. & DETAILS
USE SHT. 2

SURVEYED BY		DRAWN BY		NO.	DATE	BY	REVISIONS	NO.	DATE	BY	REVISIONS	MICHIGAN DEPARTMENT OF CONSERVATION	VAN RIPER RESIDENCE
DESIGNED BY		CHECKED BY		1.				3.					
	DATE		DATE	2.				4.					

SHEET NO. 3 OF 4
FOR PROJECT NO. 74-108-5124-3001-083
SHEET 3 OF 4 PLAN NO. A-103