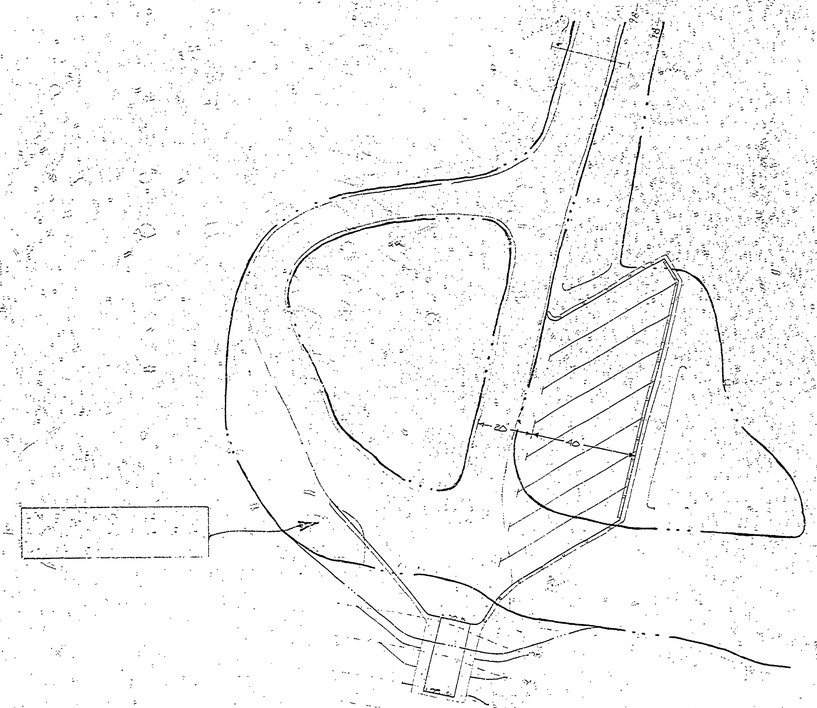

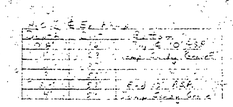

QUANTITIES :

MILL	220	CY
22 A GRAVEL	100	CY
4 A STONE	20	CY
CONC. PLANK	24	EA
CONC. CURB	170	EA
WOOD POSTS	18	EA
TOPSOIL	50	CY
SCARIFY, SEED, MULCH	760	SY

NOTE : FIELD ADJUST LAYOUT TO MEET EXISTING PAVED SURFACE

MUSKALLONGE LAKE

H.D. Eqn. 95+00 11-15-77 79 Acres

PARKS DIVISION APPROVALS :

Henry H. Zwiebel 7-20-79
IN CHARGE, DIVISION

Jack D. Butterfield 7-20-79
CHIEF, PARKS DIVISION

DESCRIPTION	DFN	CKD.	APVD	DATE	REVISIONS

DESIGNED - LIKETHO
DRAWN - SON
TRACED
CHECKED BY

APPROVED BY
REGISTERED P.E.
DIRECTOR

STATE OF MICHIGAN
DEPARTMENT OF NATURAL RESOURCES
WATERWAYS DIVISION

MUSKALLONGE LAKE (STATE PARK)
LUCE COUNTY, McMILLAN TWP
T 49 N, R 14 W Sec. 2 & 3

SHEET 1 OF 1
DRWG. NO. L-108
DATE 11-1-78
SCALE 1" = 20'