COMMERCIAL BLUEPRINT SERVICE 60¢ 8.5×

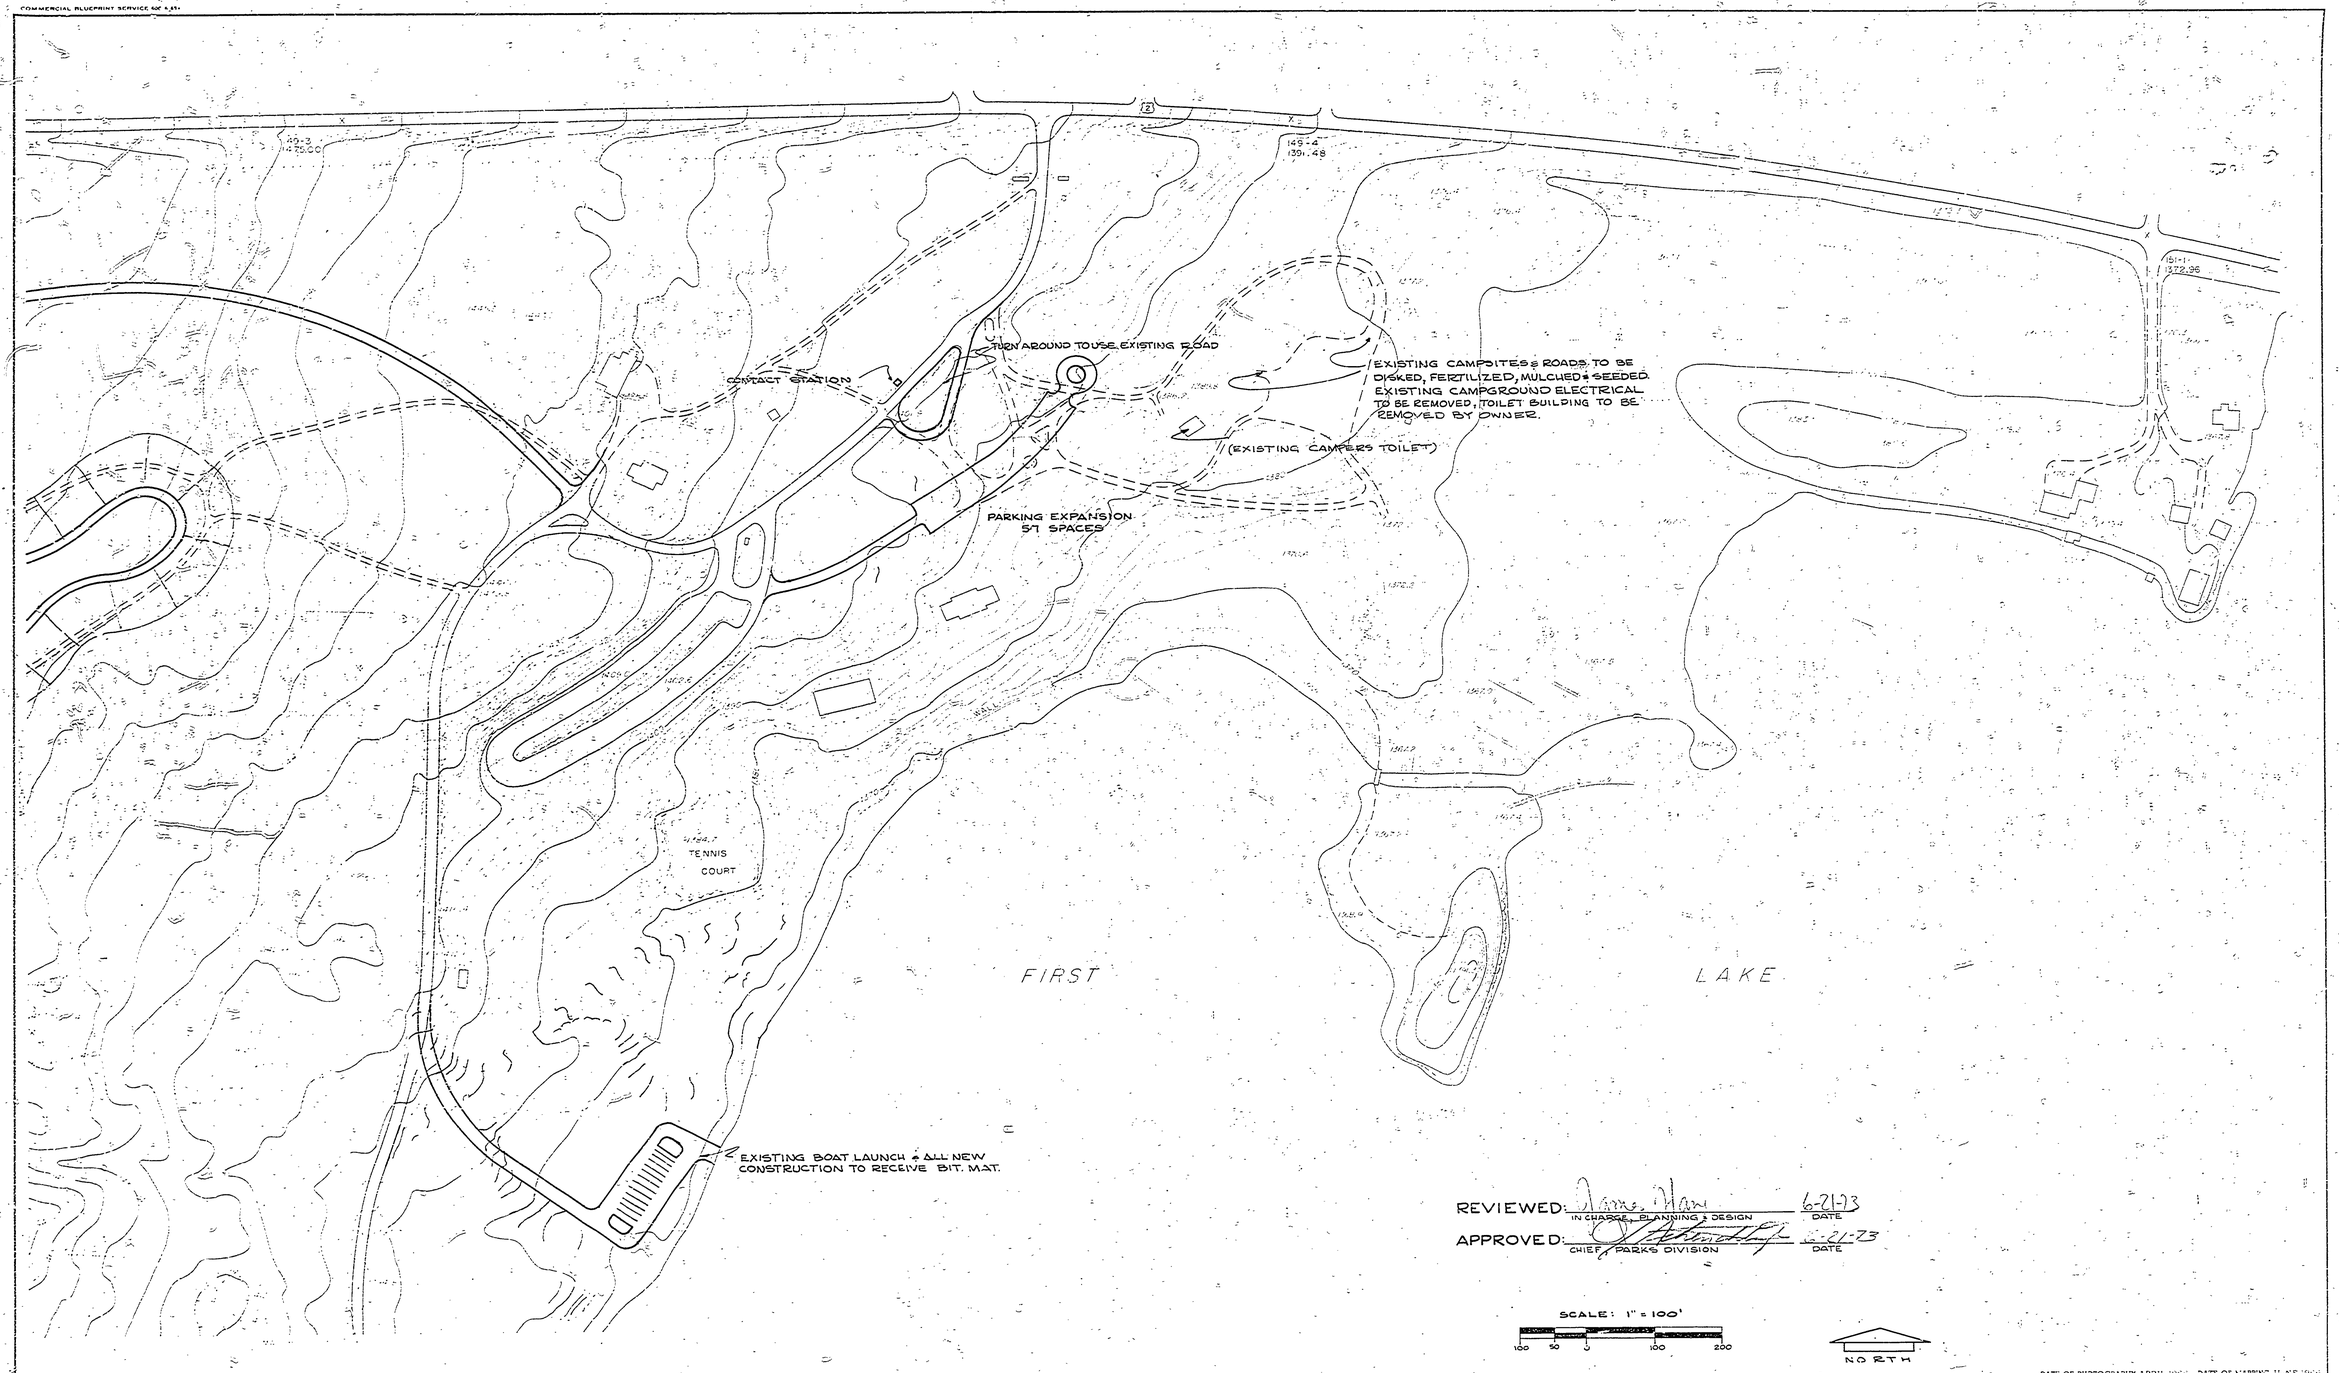

DATE OF PHOTOGRAPHY APRIL 1966 DATE OF MAPPING JUNE 1966

SURVEYED BY	DRAWN BY G.H. 6-19-73	NO DATE BY REVISIONS	NO DATE BY REVISIONS	MICHIGAN DEPARTMENT OF CONSERVATION	BEWABIC STATE PARK	SHEET NO. OF	CAMPGROUND AND DAY USE DEVELOPMENT
DESIGNED BY G.H. 6-19-73 DATE	CHECKED BY DATE				SCALE 1" = 100' CONTOUR INTERVAL 2	FOR PROJECT NO.	SHEET 1 OF 2 PLAN NO. L-C.1