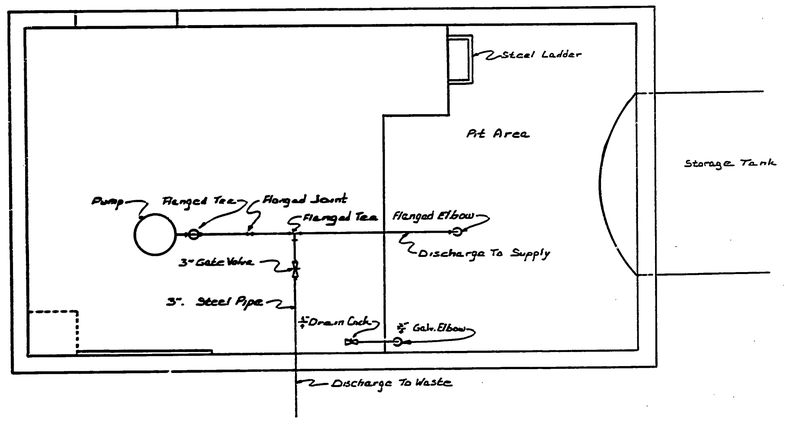

EXISTING PIPE LAYOUT
not to scale

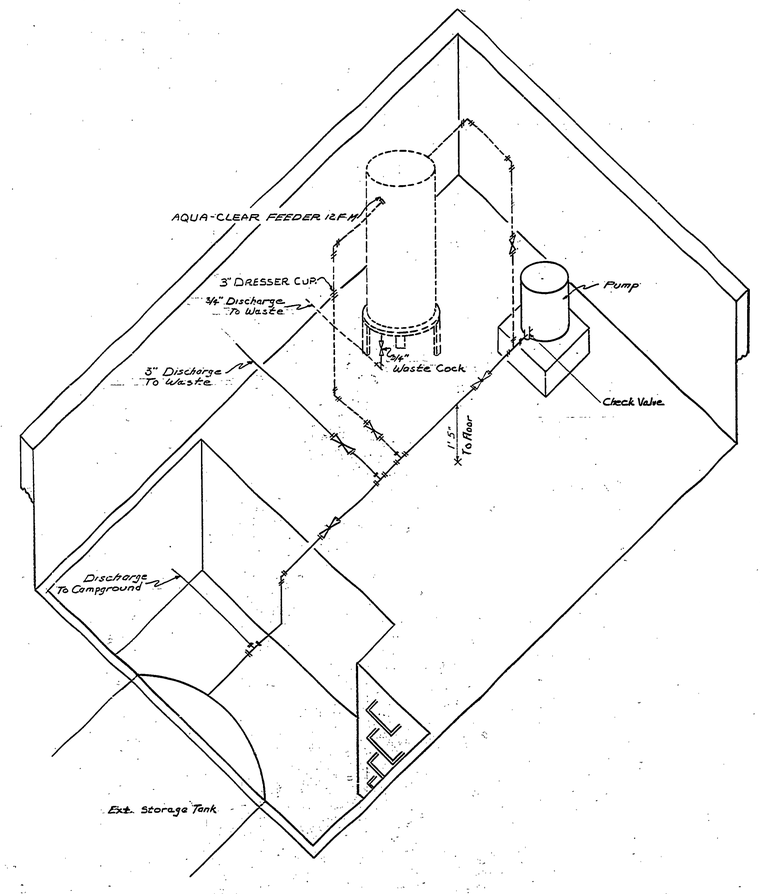

INSTALLATION PIPE LAYOUT
not to scale

LEGEND
—— Existing Pipe Layout
---- New Installation
NOTE: All fittings & Valves will be 3" unless otherwise specified.

BUILDING COMMITTEE APPROVAL
BY: _____ CHAIRMAN DATE _____
RECOMMENDED FOR APPROVAL: ENGINEERING OR ARCHITECTURAL SUPERVISOR DATE
RECOMMENDED FOR APPROVAL: PROGRAM AND PLAN COORDINATOR DATE
DIVISION/REGION APPROVAL
BY: DIVISION CHIEF/REGIONAL MANAGER DATE
ENGINEERING DIVISION
APPROVED: CHIEF ENGINEER DATE

SURVEYED BY		DRAWN BY Lee W. Smith	11-18-69
DESIGNED BY Lee W. Smith	10-27-69	CHECKED BY	
	DATE		DATE

NO.	DATE	BY	REVISIONS	NO.	DATE	BY	REVISIONS
1.				3.			
2.				4.			

MICHIGAN
DEPARTMENT OF NATURAL RESOURCES

WATER TREATMENT SYSTEM
SHEET TITLE

INTERLOCHEN STATE PARK
AREA OR PARK
OLD WELL SITE - PUMP HOUSE
PROJECT

PROJECT NO. PA-110-75-2699-053
SHEET 3 OF 8
PLAN NO. E-123