HOEFT STATE PARK
BITUMINOUS SURFACING
PROJECT NO. 24-1140

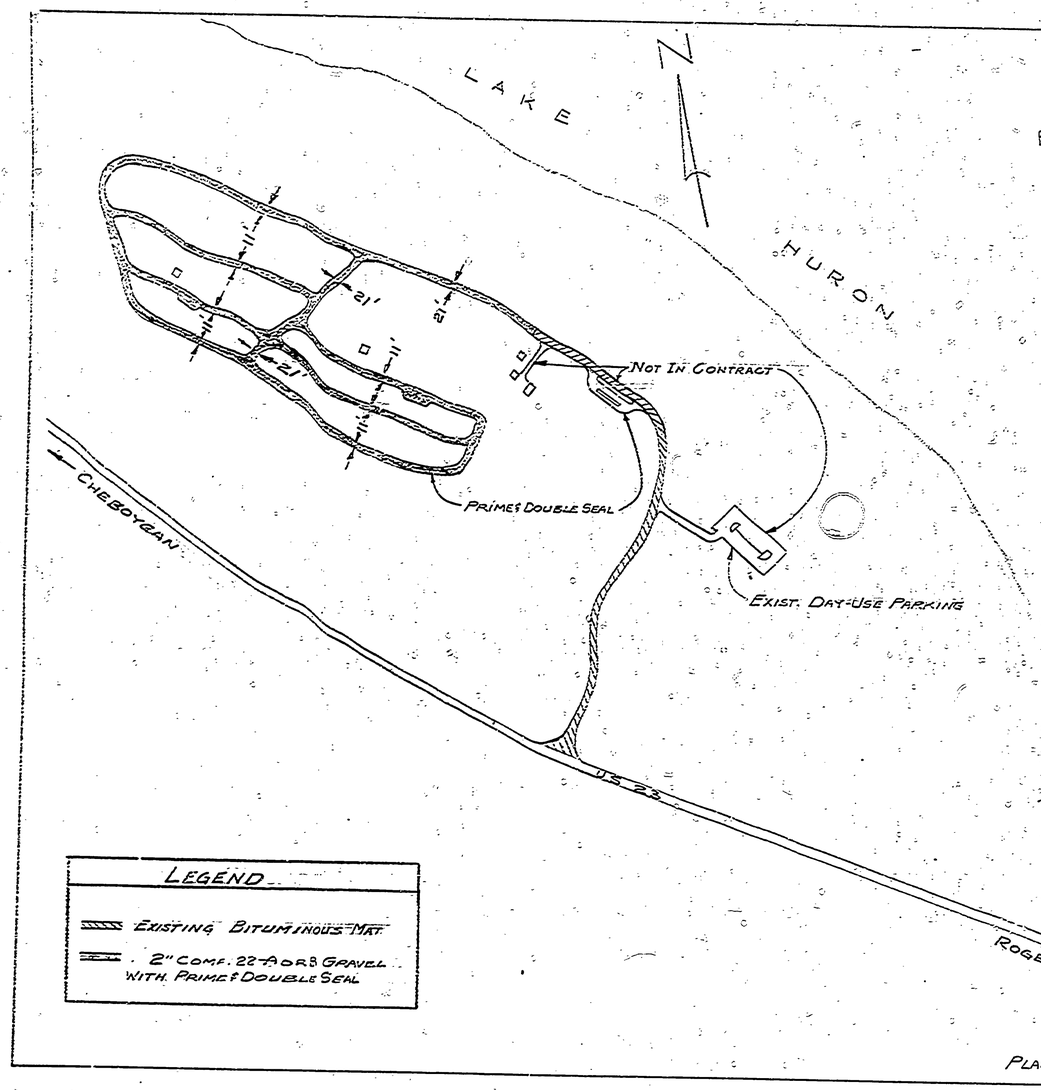

QUANTITIES

PRIME & DOUBLE SEAL 9670 S.Y.

2" COMPACTED GRAVEL 22-A OR B 715 C.Y.

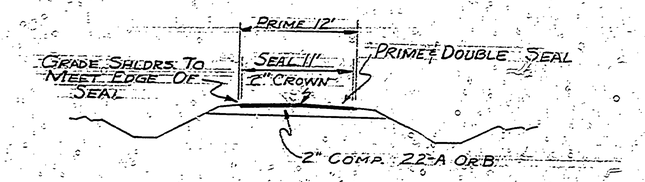

CAMPGROUND RD.

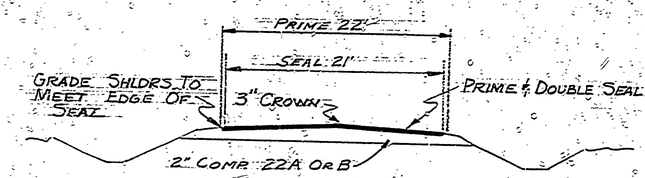

ENTRANCE RD.

LEGEND

EXISTING BITUMINOUS MAT.

2" COMP. 22-A OR B GRAVEL WITH PRIME & DOUBLE SEAL

PLAN NO. E-108

MICHIGAN DEPARTMENT OF NATURAL RESOURCES

RECOMMENDED FOR APPROVAL: W. E. Barkin 11-18-70
ENGINEER DATE

RECOMMENDED FOR APPROVAL: E. Roth 11-19-70
IN CHARGE OF DESIGN DATE

DIVISION / REGION APPROVAL

BY: Paul R. Rosinski 12-3-70
DIVISION CHIEF / REGIONAL MANAGER DATE

ENGINEERING DIVISION

APPROVED: H. C. Mulsin 12-10-70
CHIEF ENGINEER DATE