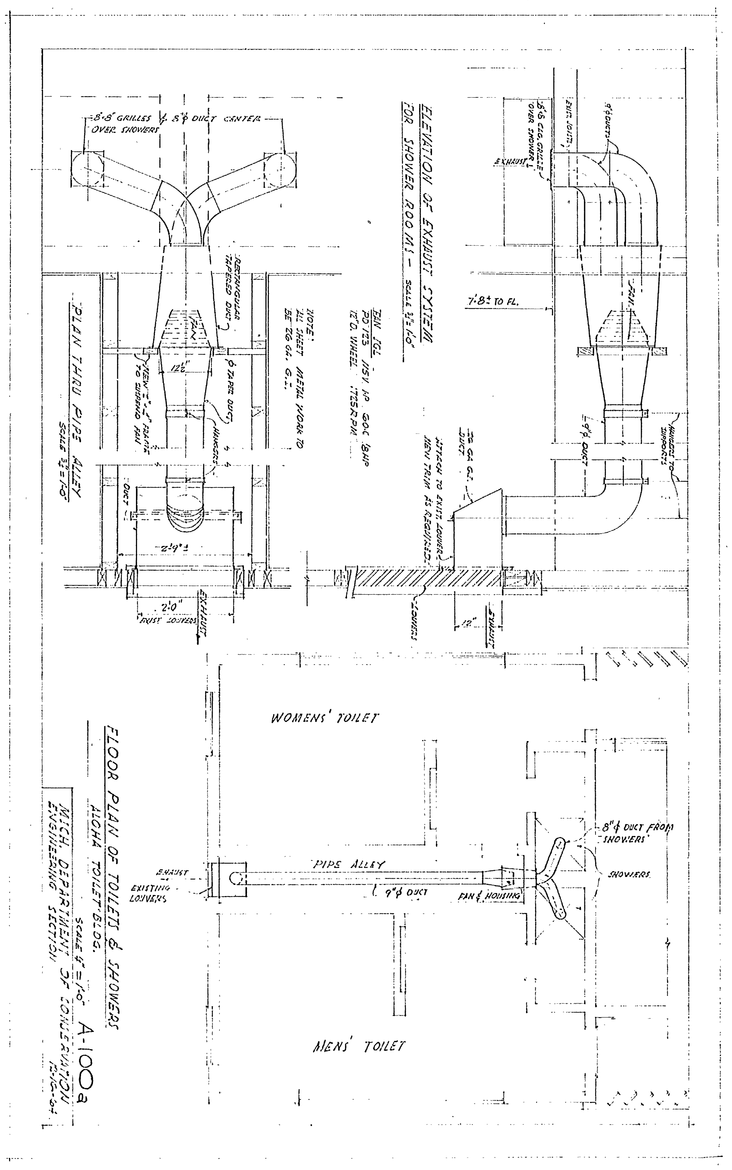
WOMENS' TOILET
MENS' TOILET
PIPE ALLEY
8"ϕ DUCT FROM SHOWERS
SHOWERS
EXISTING LOUVERS
9"ϕ DUCT
FAN & HOUSING
ELEVATION OF EXHAUST SYSTEM FOR SHOWER ROOM NO. 1 - SCALE 1/2"=1'-0"
PLAN THRU PIPE ALLEY SCALE 1/2"=1'-0"
8'-8" GRILLES 1/2 8"ϕ DUCT CENTER OVER SHOWERS
7'-8" TO FL.
EXHAUST
EXHAUST DUCTS
9"ϕ DUCTS
8"ϕ GRILLES OVER SHOWERS
1-9"ϕ DUCT
ATTACH TO EXIST. HOOD REV. THRU IS REQUIRED
2'-9"±
2'-0" DUCT CENTERS
FLOOR PLAN OF TOILETS & SHOWERS
ALOHA TOILET BLDG.
SCALE 1/4" = 1'-0"
A-100a
MECH. DEPARTMENT OF CONSERVATION
ENGINEERING SECTION