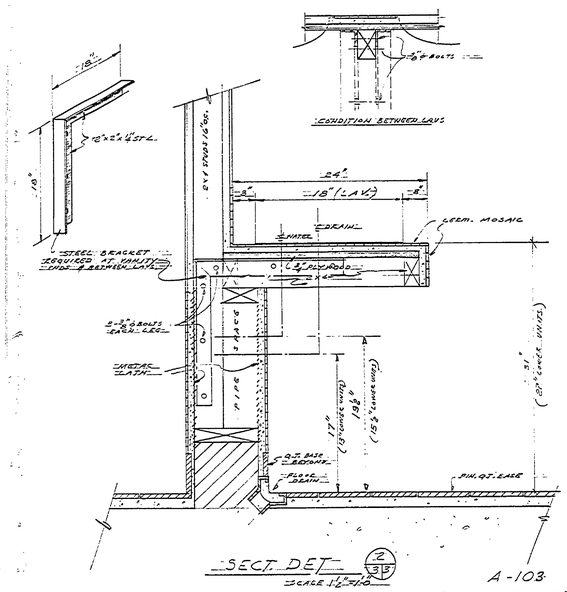

SECT. DET. 2/3

SCALE 1½"=1'0"

A-103

TOILET & SHOWER BUILDING #9

ALOHA STATE PARK