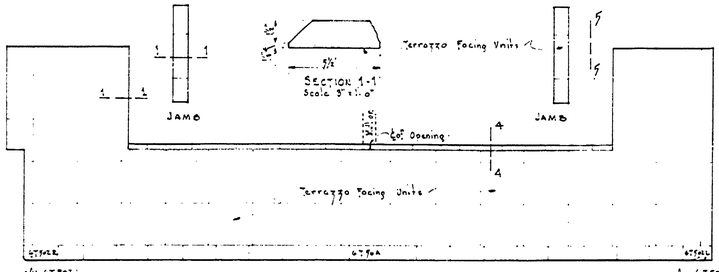

A ELEVATION A1 OPPOSITE

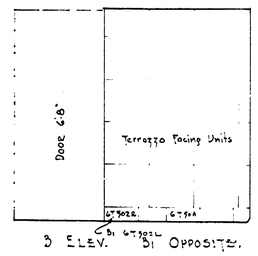

B ELEV. B1 OPPOSITE.

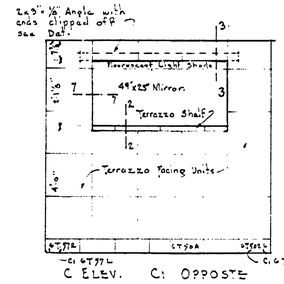

C ELEV. C1 OPPOSITE

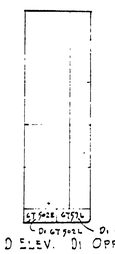

D ELEV. D1 OPPOSITE

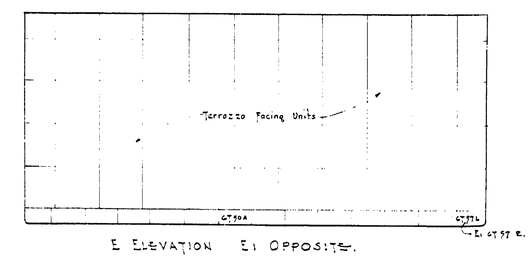

E ELEVATION E1 OPPOSITE.

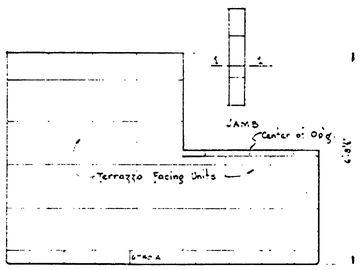

F ELEVATION F1 OPPOSITE

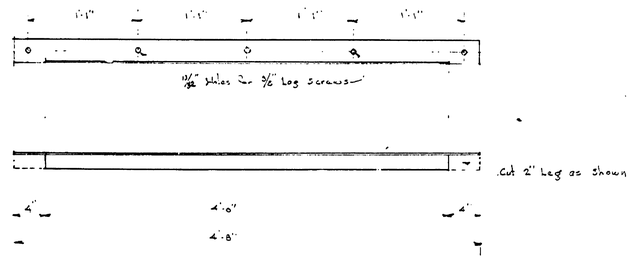

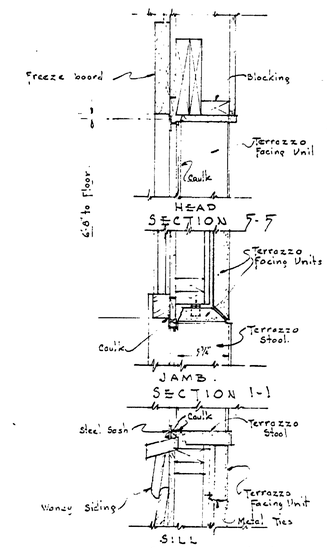

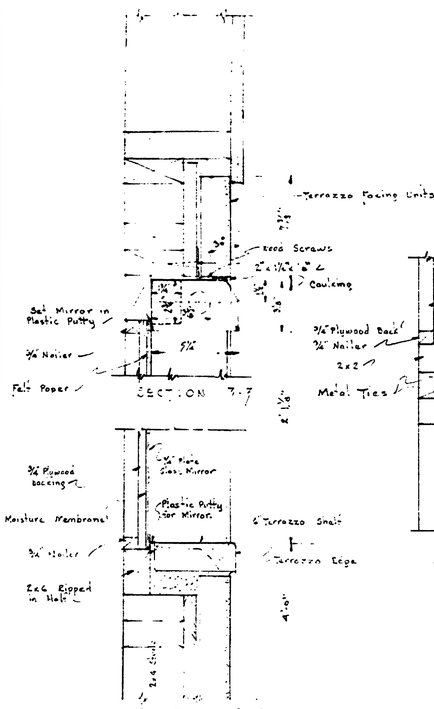

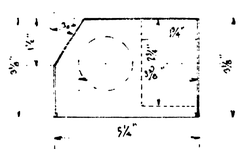

MIRROR FLOURESCENT LIGHT REFLECTOR
Scale ¼" = 1"

NOTE:-
Aluminum reflector with solid ends, .040 material (formed in sheet metal shop)

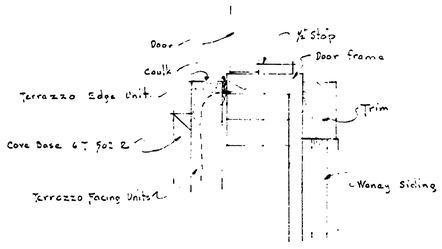

DETAIL 5
Scale 3" = 1'-0"

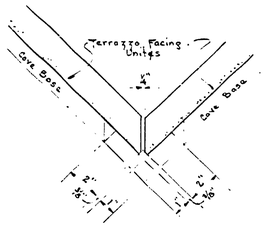

DETAIL 3
Scale 3" = 1'-0"

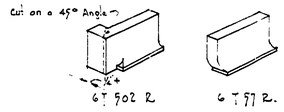

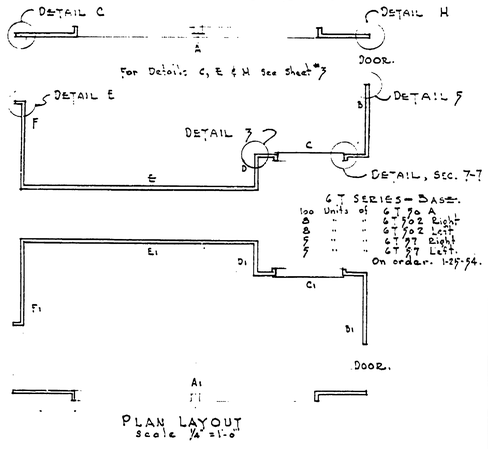

INTERIOR FINISH FOR TOILET PORTION.

REVISIONS			
NO.	DATE	BY	
1			
2			
3			
4			
5			
6			

REVIEWED BY SECTIONS		DATE
ARCHITECTURAL	J.T.R.	2-5-54
ENGINEERING	H.C.H.	12-29-53
LANDSCAPE	J.T.R.	2-5-54

APPROVED BY
ASSISTANT CHIEF IN CHARGE OF DESIGN DATE 2-11-54

DRAWN BY J.W. Fish.
TRACED BY J.W. Fish.
CHECKED BY
DATE

MICHIGAN
DEPARTMENT OF CONSERVATION
PARKS AND RECREATION DIVISION

TAHQUAMENON FALLS STATE PARK
TOILET, CONCESSION & SHELTER BLDG.
CONCESSION PORTION FIRST.

SHEET NO. 7 OF 10

PLAN NO. A-102