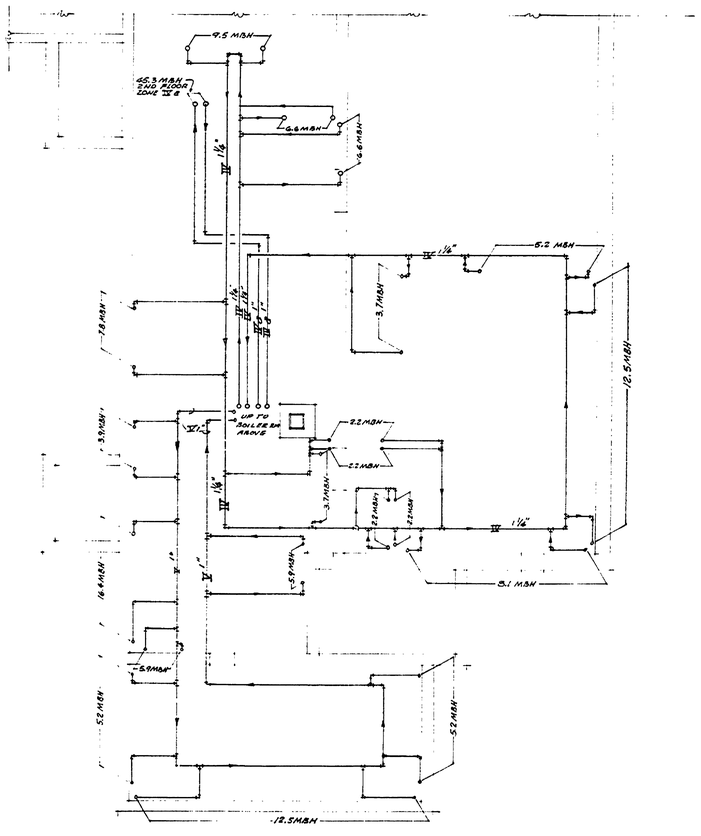

FOUNDATION PLAN

SCALE ¼" = 1'-0"

REVISIONS							
NO.	DATE	BY		NO.	DATE	BY	
1				4			
2				5			
3				6			

		DATE	APPROVED	DATE
DESIGNED BY H. WALKER	ARCHITECTURAL W.N.J.C.	7-3-63	CHIEF ENGINEER	7-10-63
DRAWN BY W.M.C.	ENGINEERING K.E.B.	8-10-63	CHIEF ARCHITECT	7-11-63
CHECKED BY	LANDSCAPE L.W.C. W.J.A.M.	7-11-63	CHIEF OF PARKS AND RECREATION	7-11-63

MICHIGAN
DEPARTMENT OF CONSERVATION
PARKS AND RECREATION DIVISION

TAHQUAMENON FALLS STATE PARK
STAFF QUARTERS, GARAGE AND SHOP BLDG.
HEATING

SHEET NO. 1 OF 3

PLAN NO. A-103