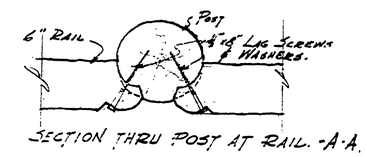

SECTION THRU POST AT RAIL. -A-A.

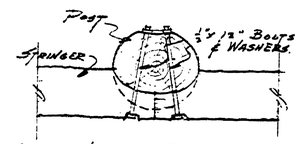

SECTION THRU POST AT STRINGER. B-B.

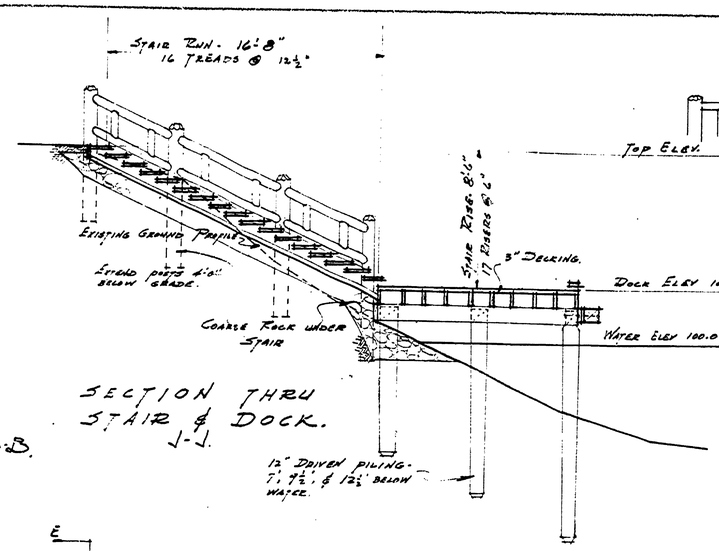

SECTION THRU STAIR & DOCK. J-J.

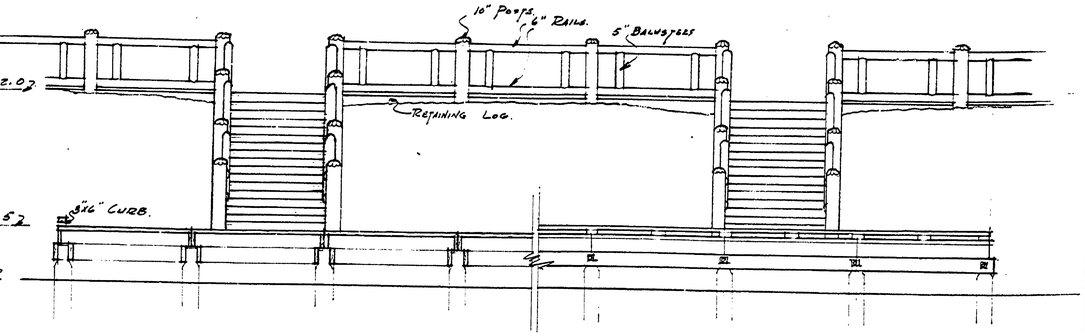

LONGITUDINAL SECTION & ELEVATION.

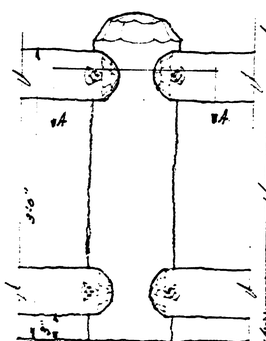

LEVEL FENCE - C-C.

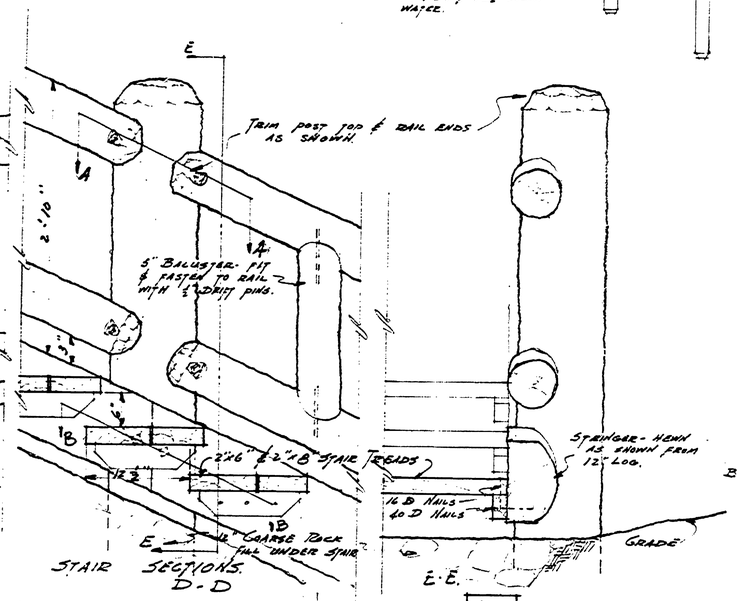

STAIR SECTIONS. D-D E-E.

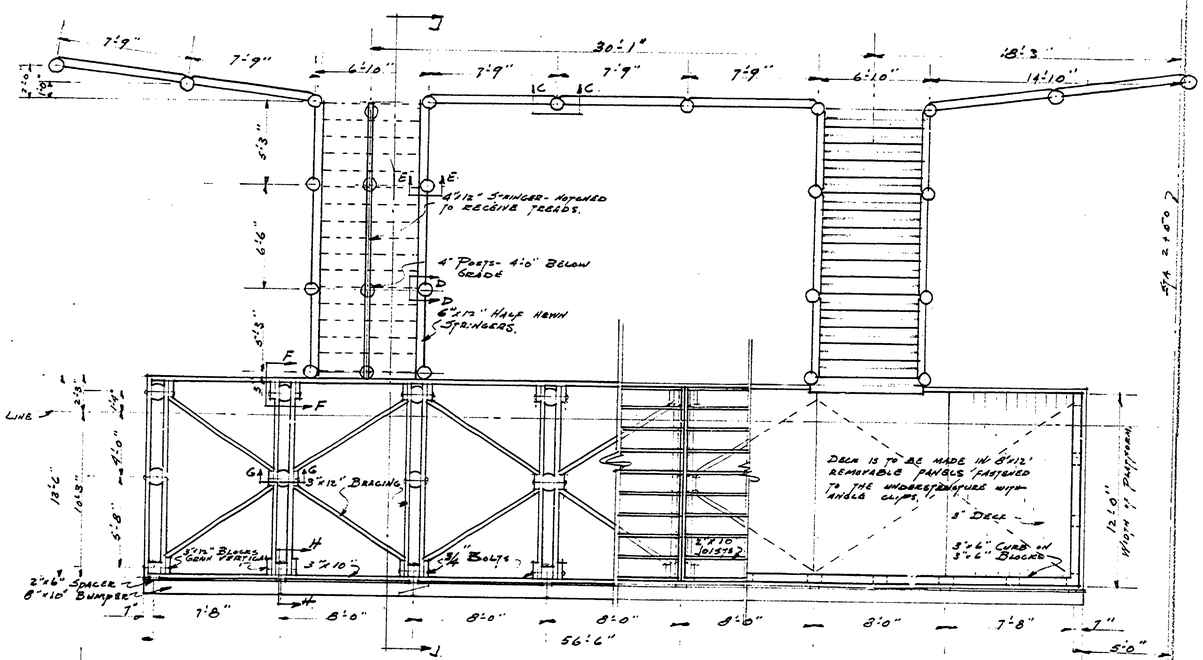

PLAN.

BOAT DOCK #2 SCALE: 1/4" = 1'-0"

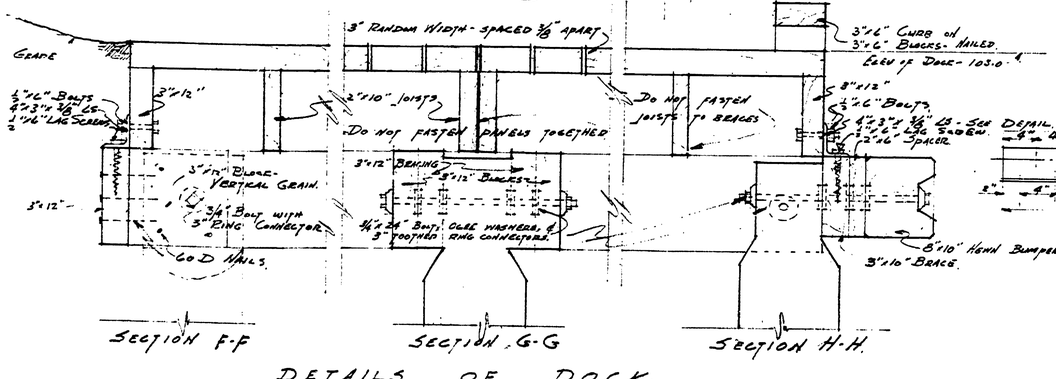

SECTION F-F SECTION G-G SECTION H-H

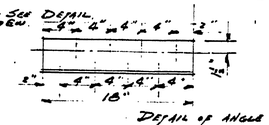

Detail of angle clip - 4"x3"x3/8" L - 18" long - drilled 1/2" as shown. Use 2 on each end of each deck. 28 required.

DETAILS OF DOCK.
SCALE of ALL DETAILS - 1 1/2" = 1'-0"

BOAT DOCKS.
TAHQUAMENON FALLS PARK SITE.
SHEET #2

1940 E-97 CHR