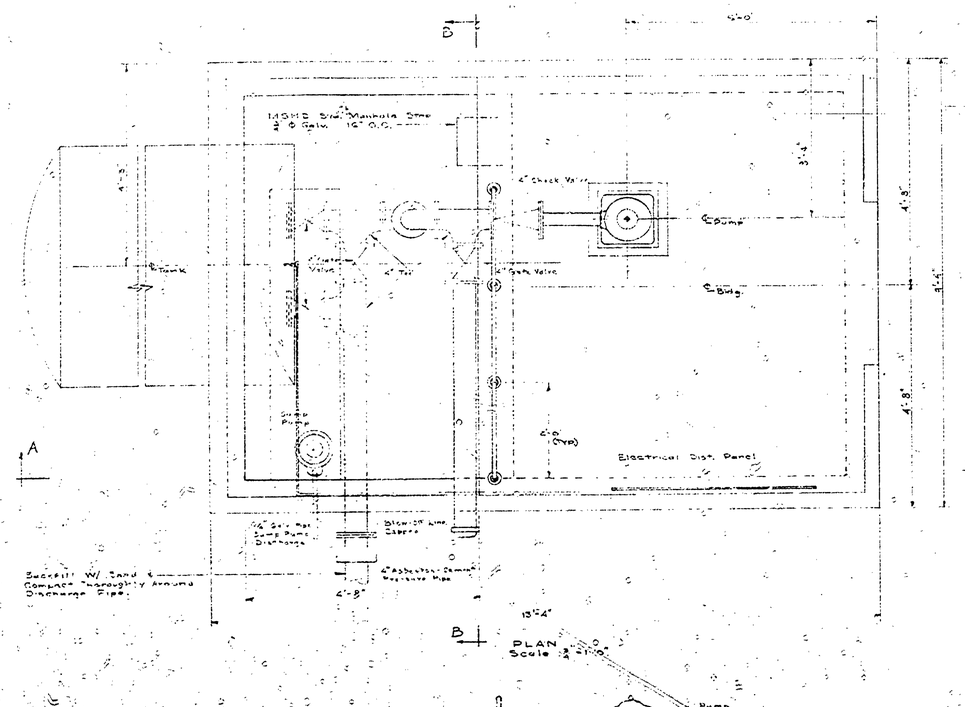

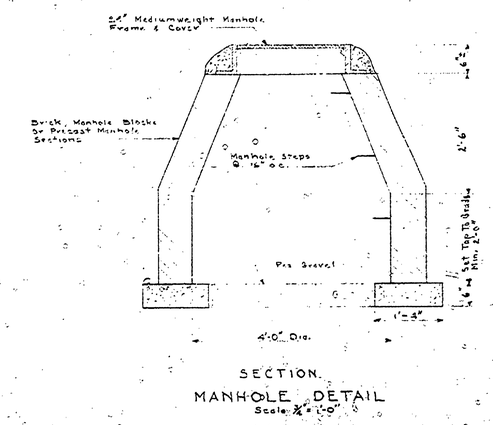

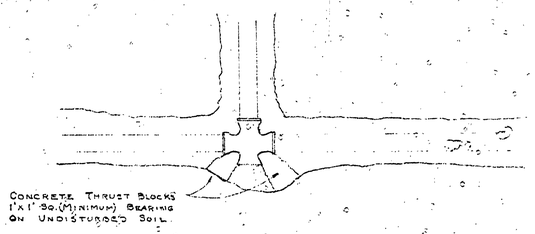

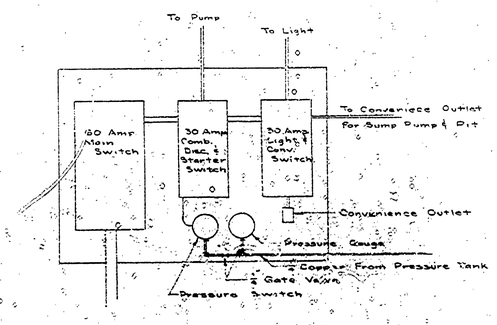

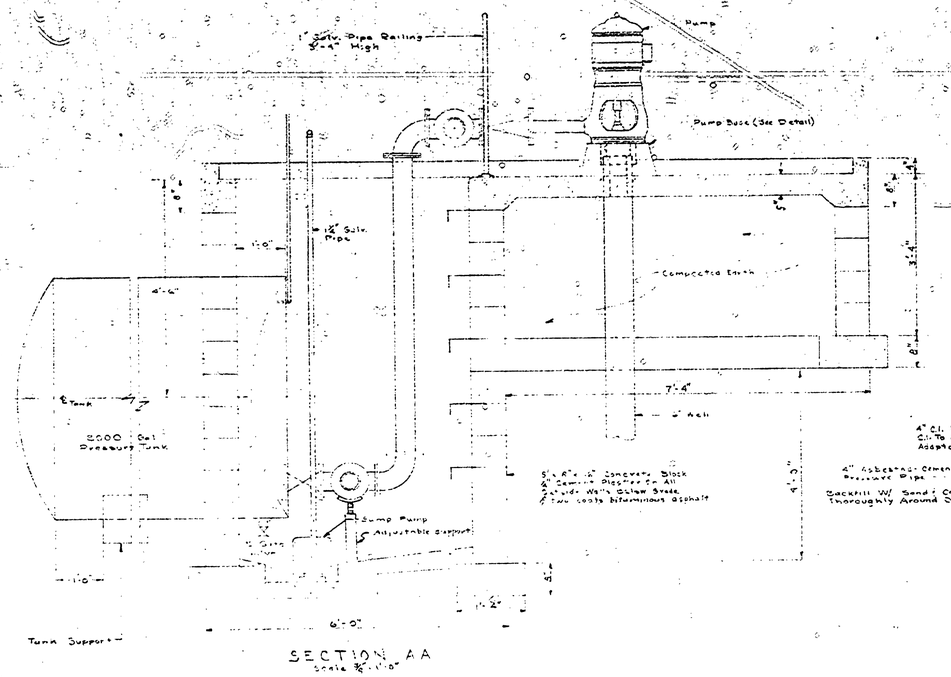

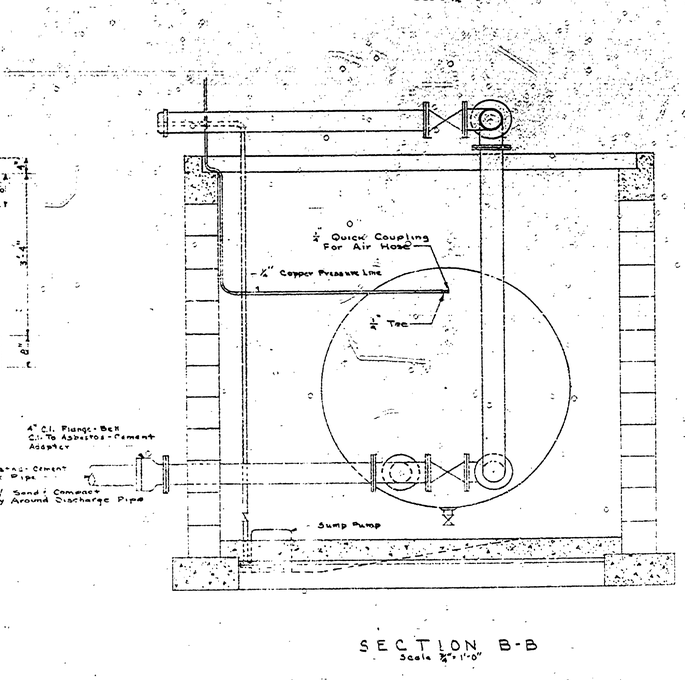

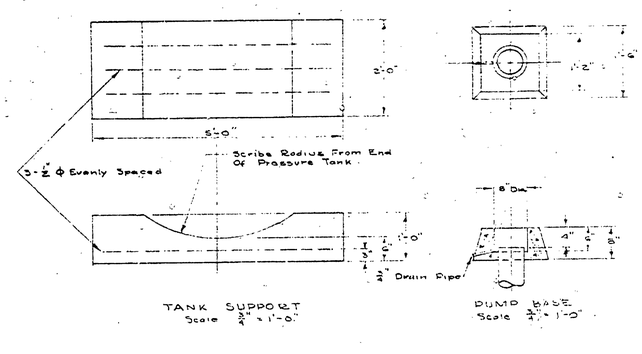

DESIGNED BY			
DRAWN BY			
CHECKED BY			

ARCHITECTURAL			
ENGINEERING			
LANDSCAPE			

APPROVED

NO.	DATE	BY
1		
2		
3		

NO.	DATE	BY
1		
5		
6		

PUMPHOUSE PIPING AND FOUNDATION PLAN

MICHIGAN
DEPARTMENT OF CONSERVATION
PARKS AND RECREATION DIVISION

TAHQUAMENON FALLS STATE PARK
RIVERMOUTH CAMPGROUND
WATER DISTRIBUTION SYSTEM

SHEET NO. 2 OF 4

PLAN NO. E-113