B. K. ELLIOTT CO. 79618 060 8-58

REVISIONS						
NO.	DATE	BY		DATE	BY	
1			4			
2			5			
3			6			

		APPROVED BY	DATE
REVIEWED BY SECTIONS	ARCHITECTURAL	[illegible]	3-5-63
	ENGINEERING	C.J.T.	3-18-63
	LANDSCAPE	[illegible]	3-18-63
		Gordon L. Logue, Chief Of Planning And Conservation	3-29-63

DRAWN BY D.M.C.
TRACED BY
CHECKED BY
DATE
APPROVED BY

ASSISTANT CHIEF IN CHARGE OF DESIGN — DATE — Engineer Of Parks And Recreation Division

TOP

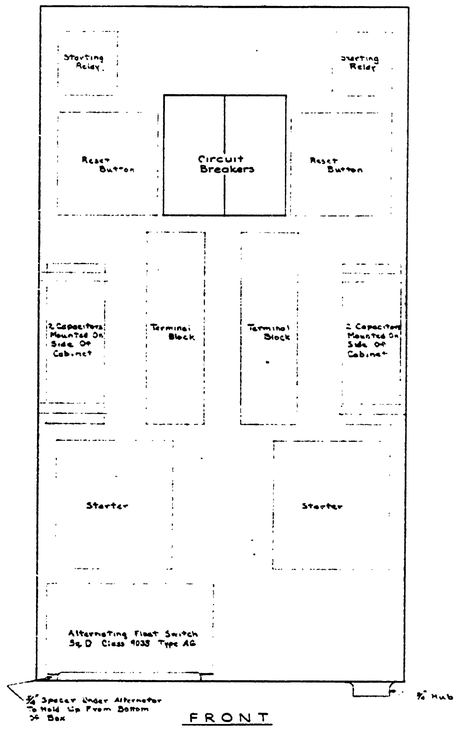

FRONT

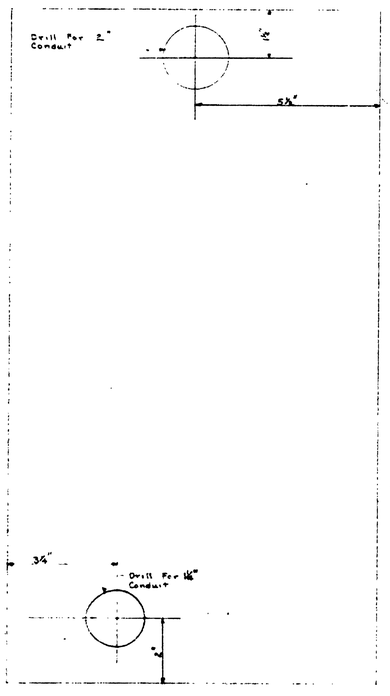

BACK

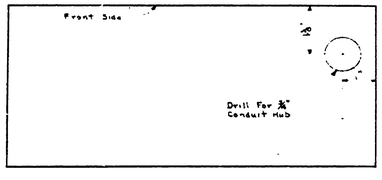

BOTTOM

NOTES:

Cabinet is shown Here With Cover Removed. Pumps Will Have

CONTROL FOR DUAL PUMPS
Half Scale

TOP

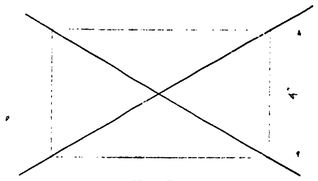

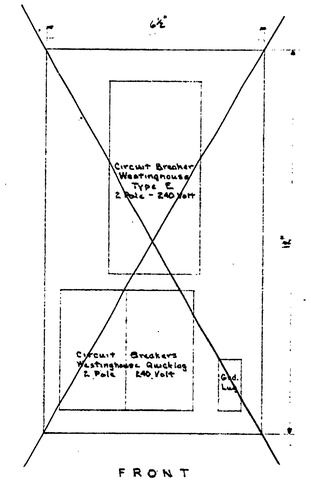

FRONT

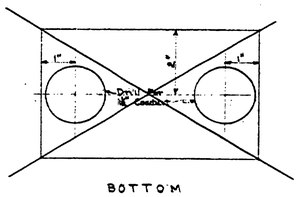

BOTTOM

~~MAIN DISCONNECT~~
Half Scale

NOTES:

Do Not Pour Top Slab Of Wet Well Until After Switch & Pump Control Pedestal Is Assembled And Set In Position In Forms For Top Slab. The 2" Pedestal & 3/4" Float Rod Guide May Extend Beyond Bottom Of Top Slab.

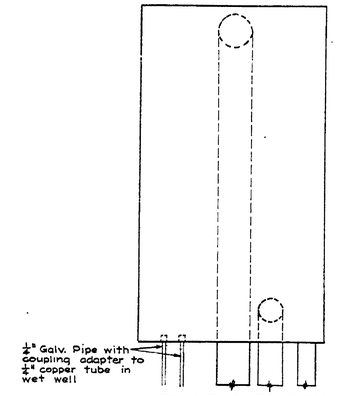

FRONT ELEVATION

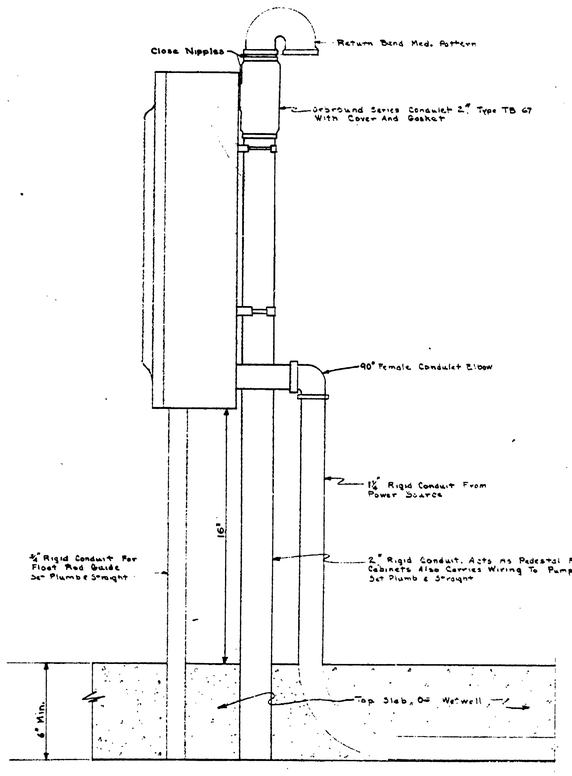

SIDE ELEVATION

SWITCH AND PUMP CONTROL PEDESTAL
Scale 3" = 1'-0"

1 PHASE PUMP CONTROL PANEL

MICHIGAN
DEPARTMENT OF CONSERVATION
PARKS AND RECREATION DIVISION

TAHQUAMENON FALLS STATE PARK
RIVERMOUTH SECTION-SEWAGE DISPOSAL SYSTEM
FOR NORTH CAMPGROUND

SHEET NO. 5 OF 5

PLAN NO. E-115