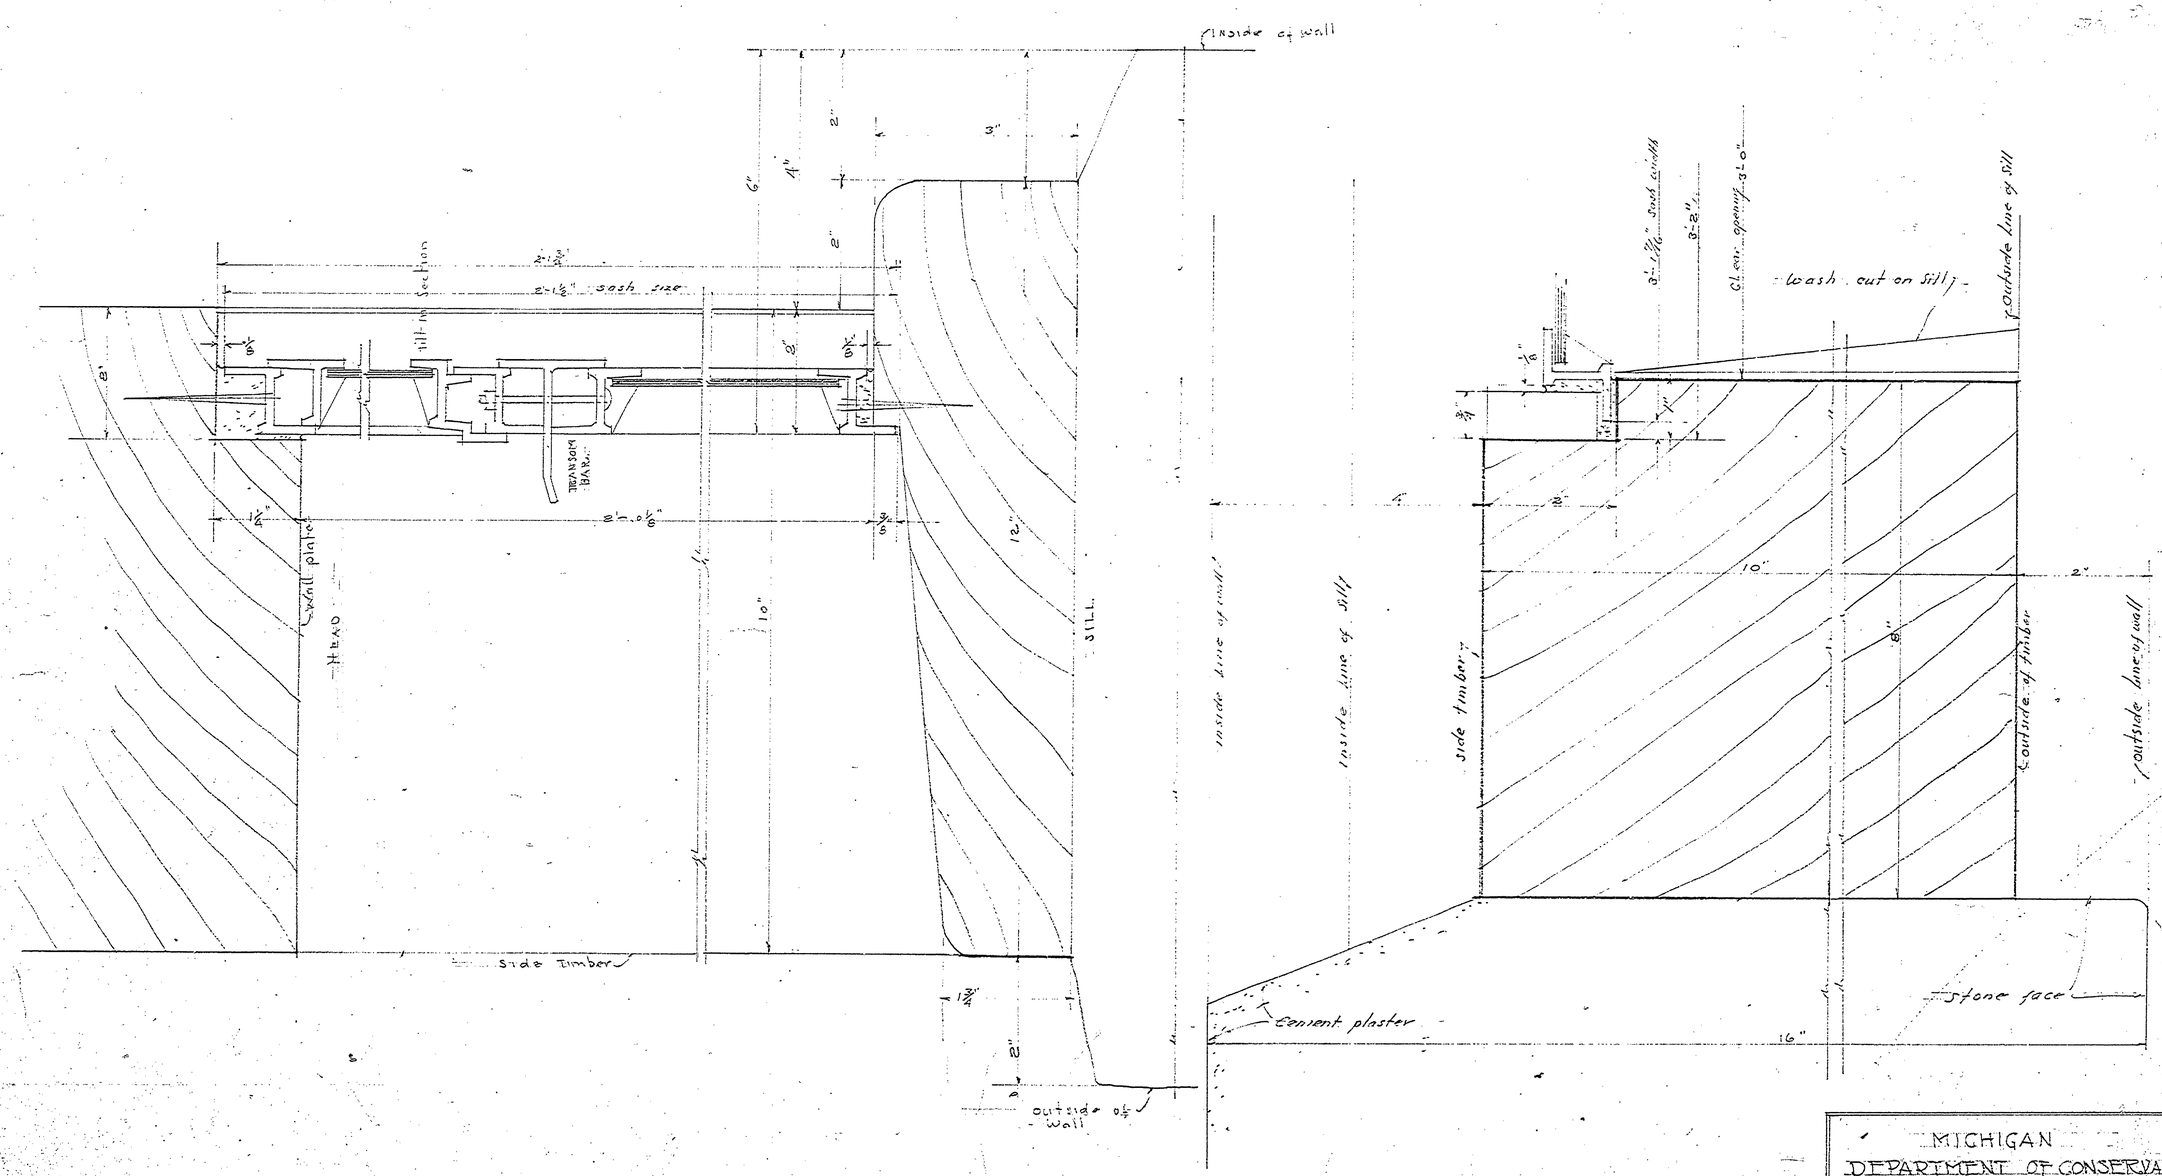


DETAIL OF TILT IN WINDOW
P.S. DETAIL

MICHIGAN
DEPARTMENT OF CONSERVATION
PARKS DIVISION

| | | |
|---|---|---|
| Drawn by S.F.H. | DETAIL OF TILT IN WINDOW for FORT WILKINS S.P. | Plan 4 of 5 |
| | | Scale |
| | | P.S. DETAIL |
| | | Date 10/23/40 |
| | STATE PARKS ARCHITECT | DATE |
| | INSPECTOR | DATE |

INSURANCE No. 3

A-104