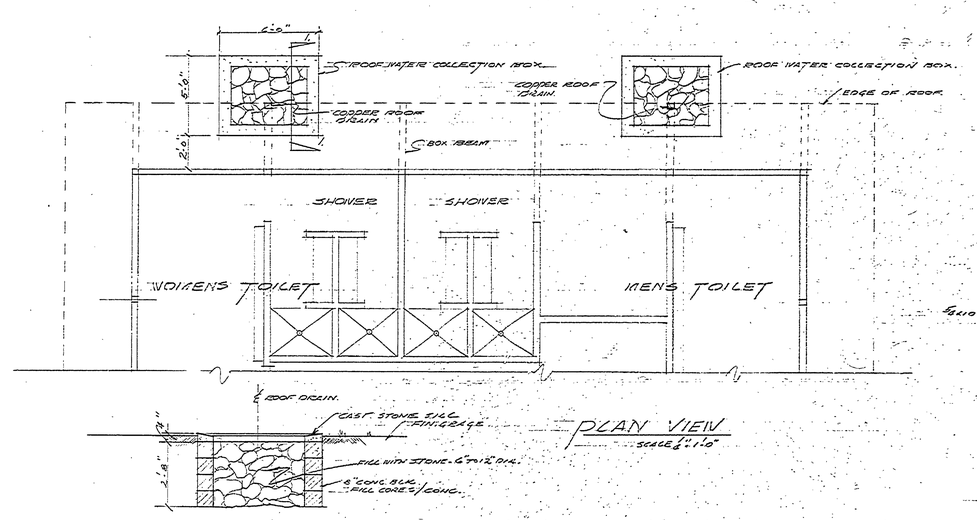

PLAN VIEW
SCALE 1/8" = 1'-0"

DET. 1-1
SCALE 3/8" = 1'-0"

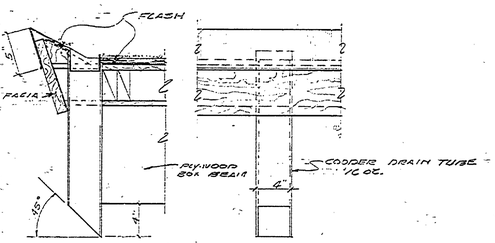

DET. COPPER ROOF DRAIN
(2) REQ'D / BLDG.
SCALE 1½" = 1'-0"

COPPER ROOF DRAIN
& DRYWELL COLLECTION BOX.

A-105