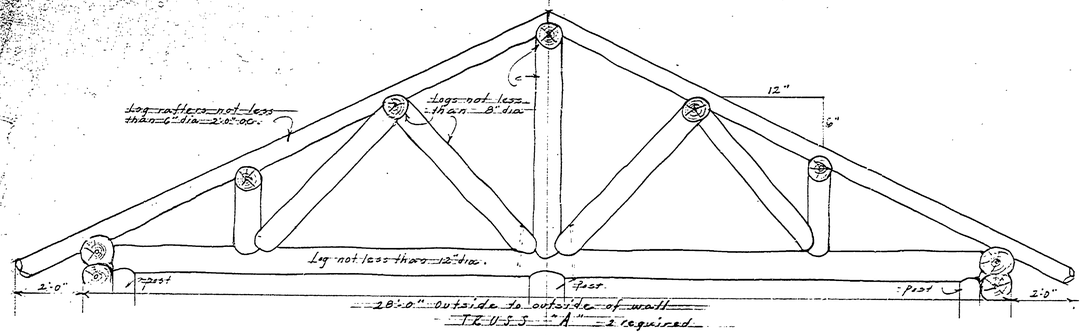

TRUSS "A" 2 required

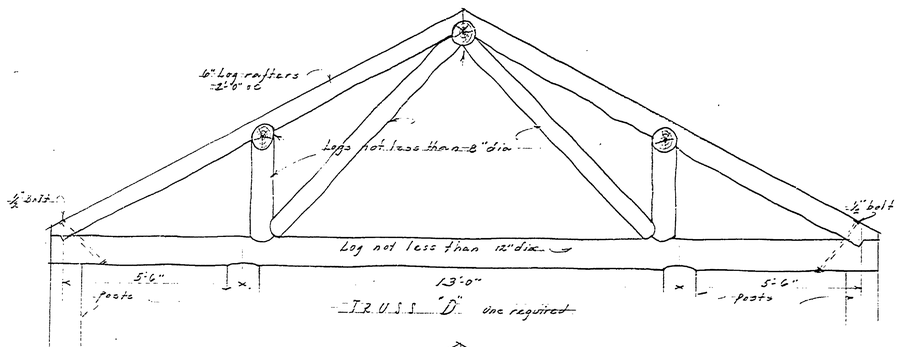

TRUSS "D" One required

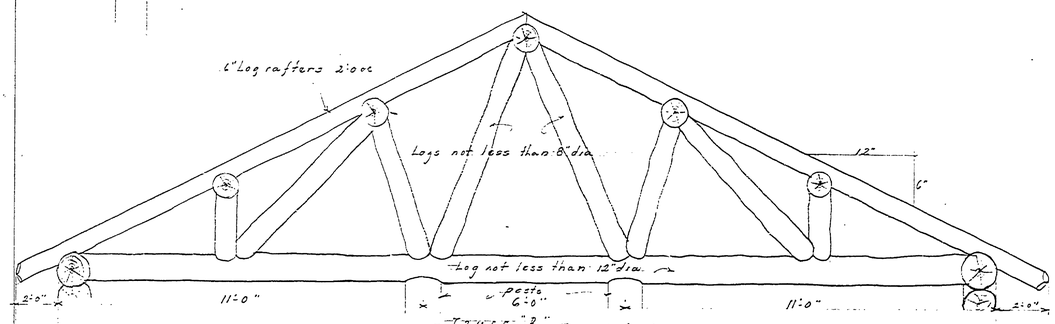

TRUSS "B" Two required

NOTE
All joints in trusses to be thoroughly bolted with 1/2" bolts and rafters spiked to purlins.

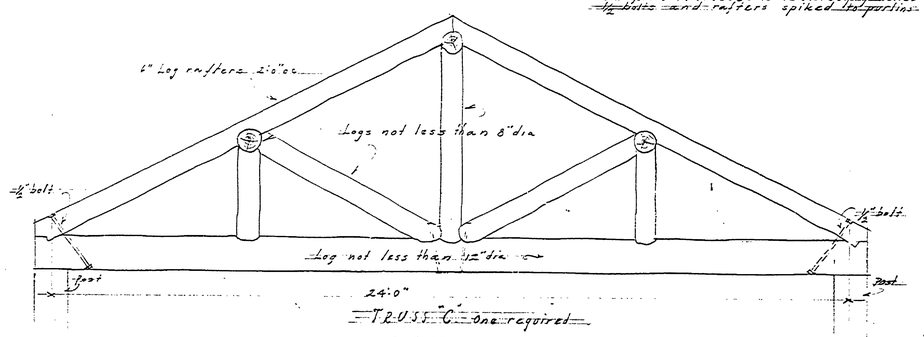

TRUSS "C" One required

Scale 1/2" = 1'0"

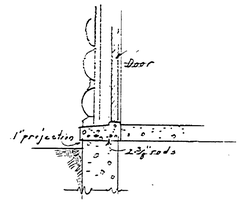

TYPICAL DOOR SILL ON "A" DOORS

Scale 1/2" = 1'0"

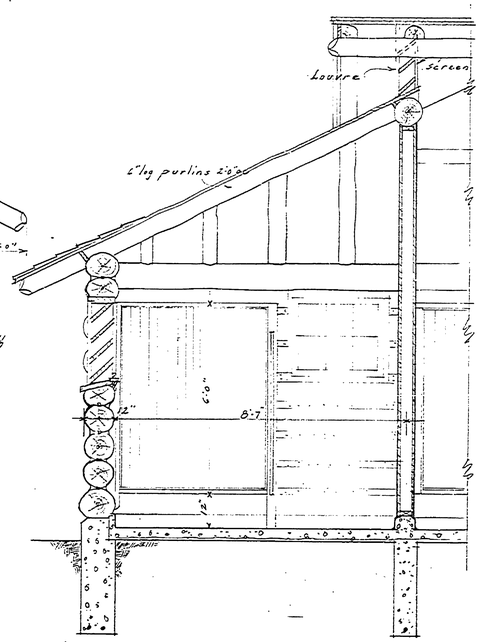

SECTION THRU TOILET

Scale 1/2" = 1'0"

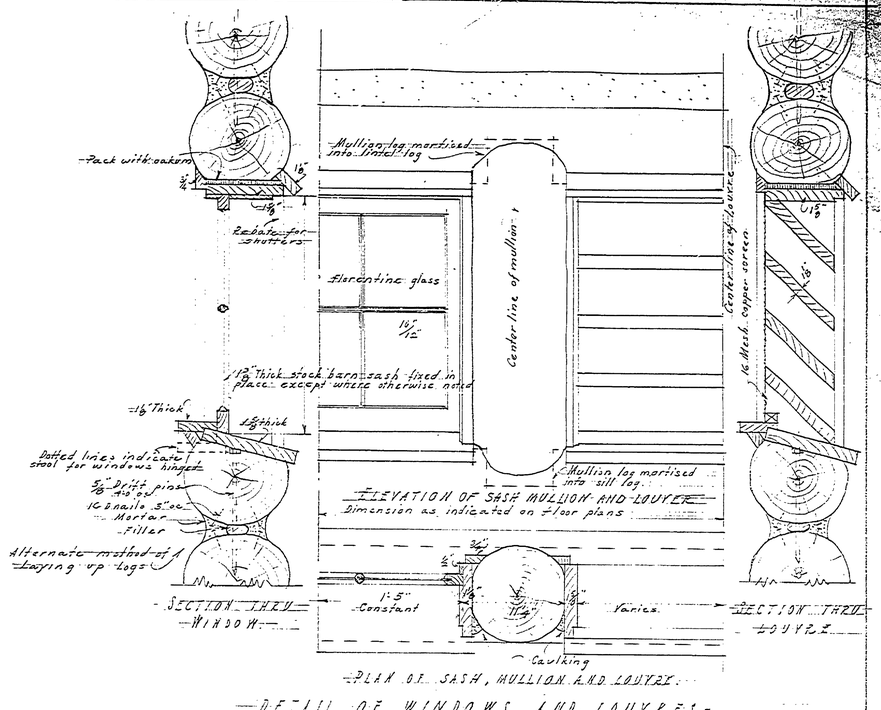

SECTION THRU WINDOW

ELEVATION OF SASH MULLION AND LOUVRE

SECTION THRU LOUVRE

PLAN OF SASH, MULLION AND LOUVRE

DETAIL OF WINDOWS AND LOUVRES

Scale 1/2" = 1'0"

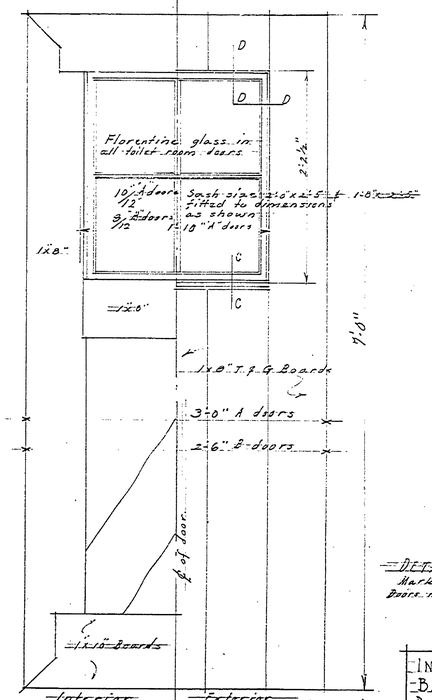

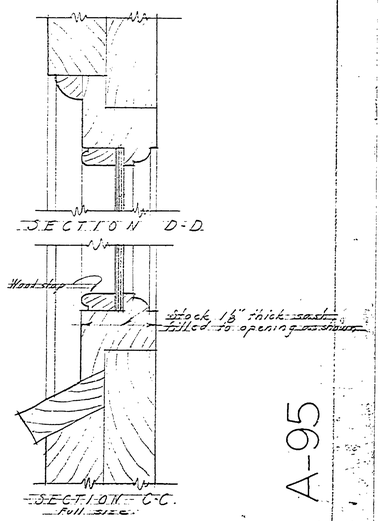

SECTION D-D

SECTION C-C

Full size

DETAIL OF BUILT-UP DOORS EXTERIOR

Marked "A" on first floor plan

Doors marked "B" similar except to be two panel doors

A-95

Scale 1/2" = 1'0" INSURANCE No. 5

MASTER PLAN BLDG. No. 5

INDIAN LAKE STATE PARK 104-S	G
BATH HOUSE PROJECT 28-A	
Date 7-24-34 Scale as shown	Bldg. No.
C.R. Page traced by	
Arch't C.V.H.	