COMMERCIAL BLUEPRINT SERVICE 200 A-651

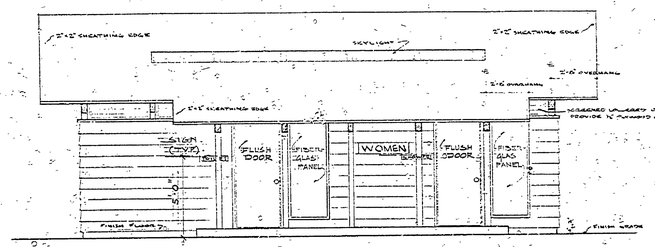

- NORTH ELEVATION -
1/4" = 1'-0"

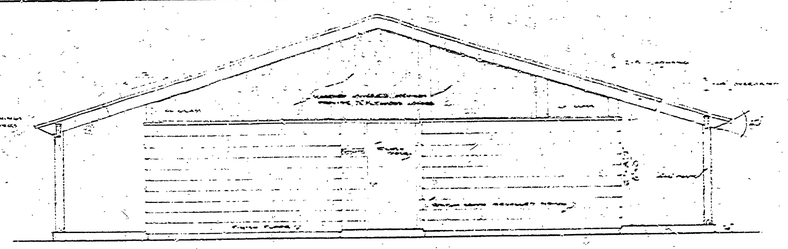

- WEST ELEVATION -

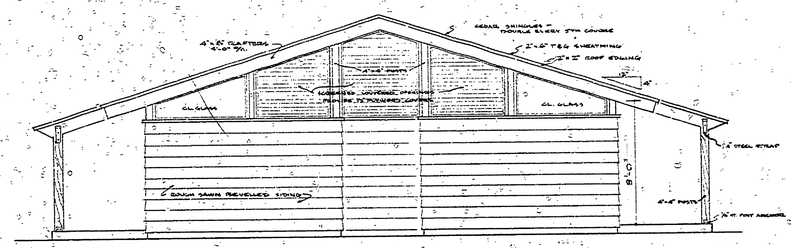

- EAST ELEVATION -
1/4" = 1'-0"

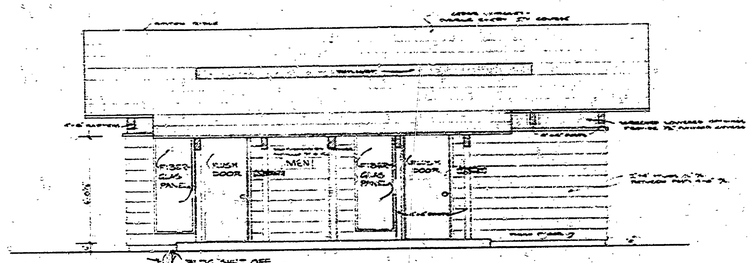

- SOUTH ELEVATION -
1/4" = 1'-0"

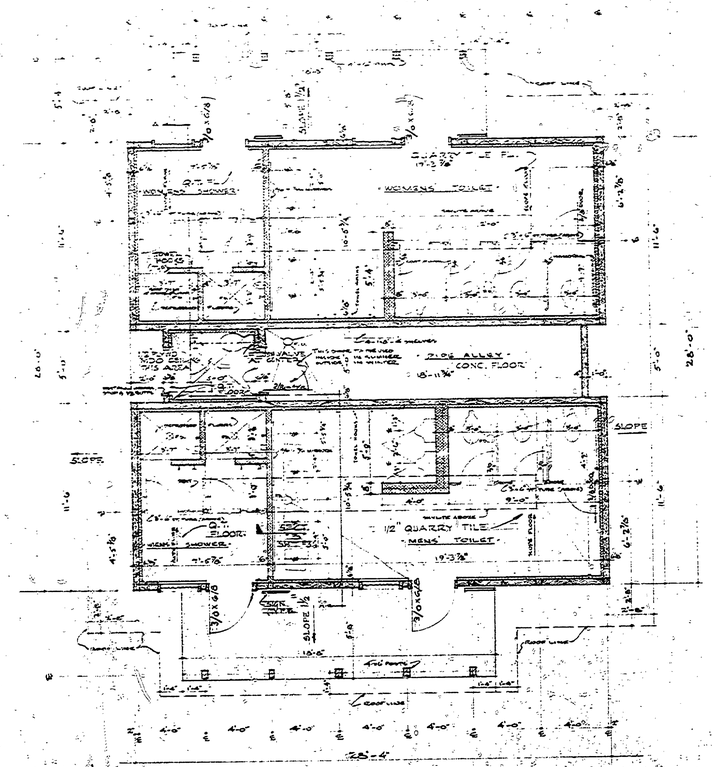
WOMENS TOILET
WOMEN SHOWER
SLOPE
SLOPE
SLOPE
SLOPE
SLOPE 1/2"
SLOPE 1/2"
SLOPE
SLOPE
SLOPE
SLOPE
SLOPE