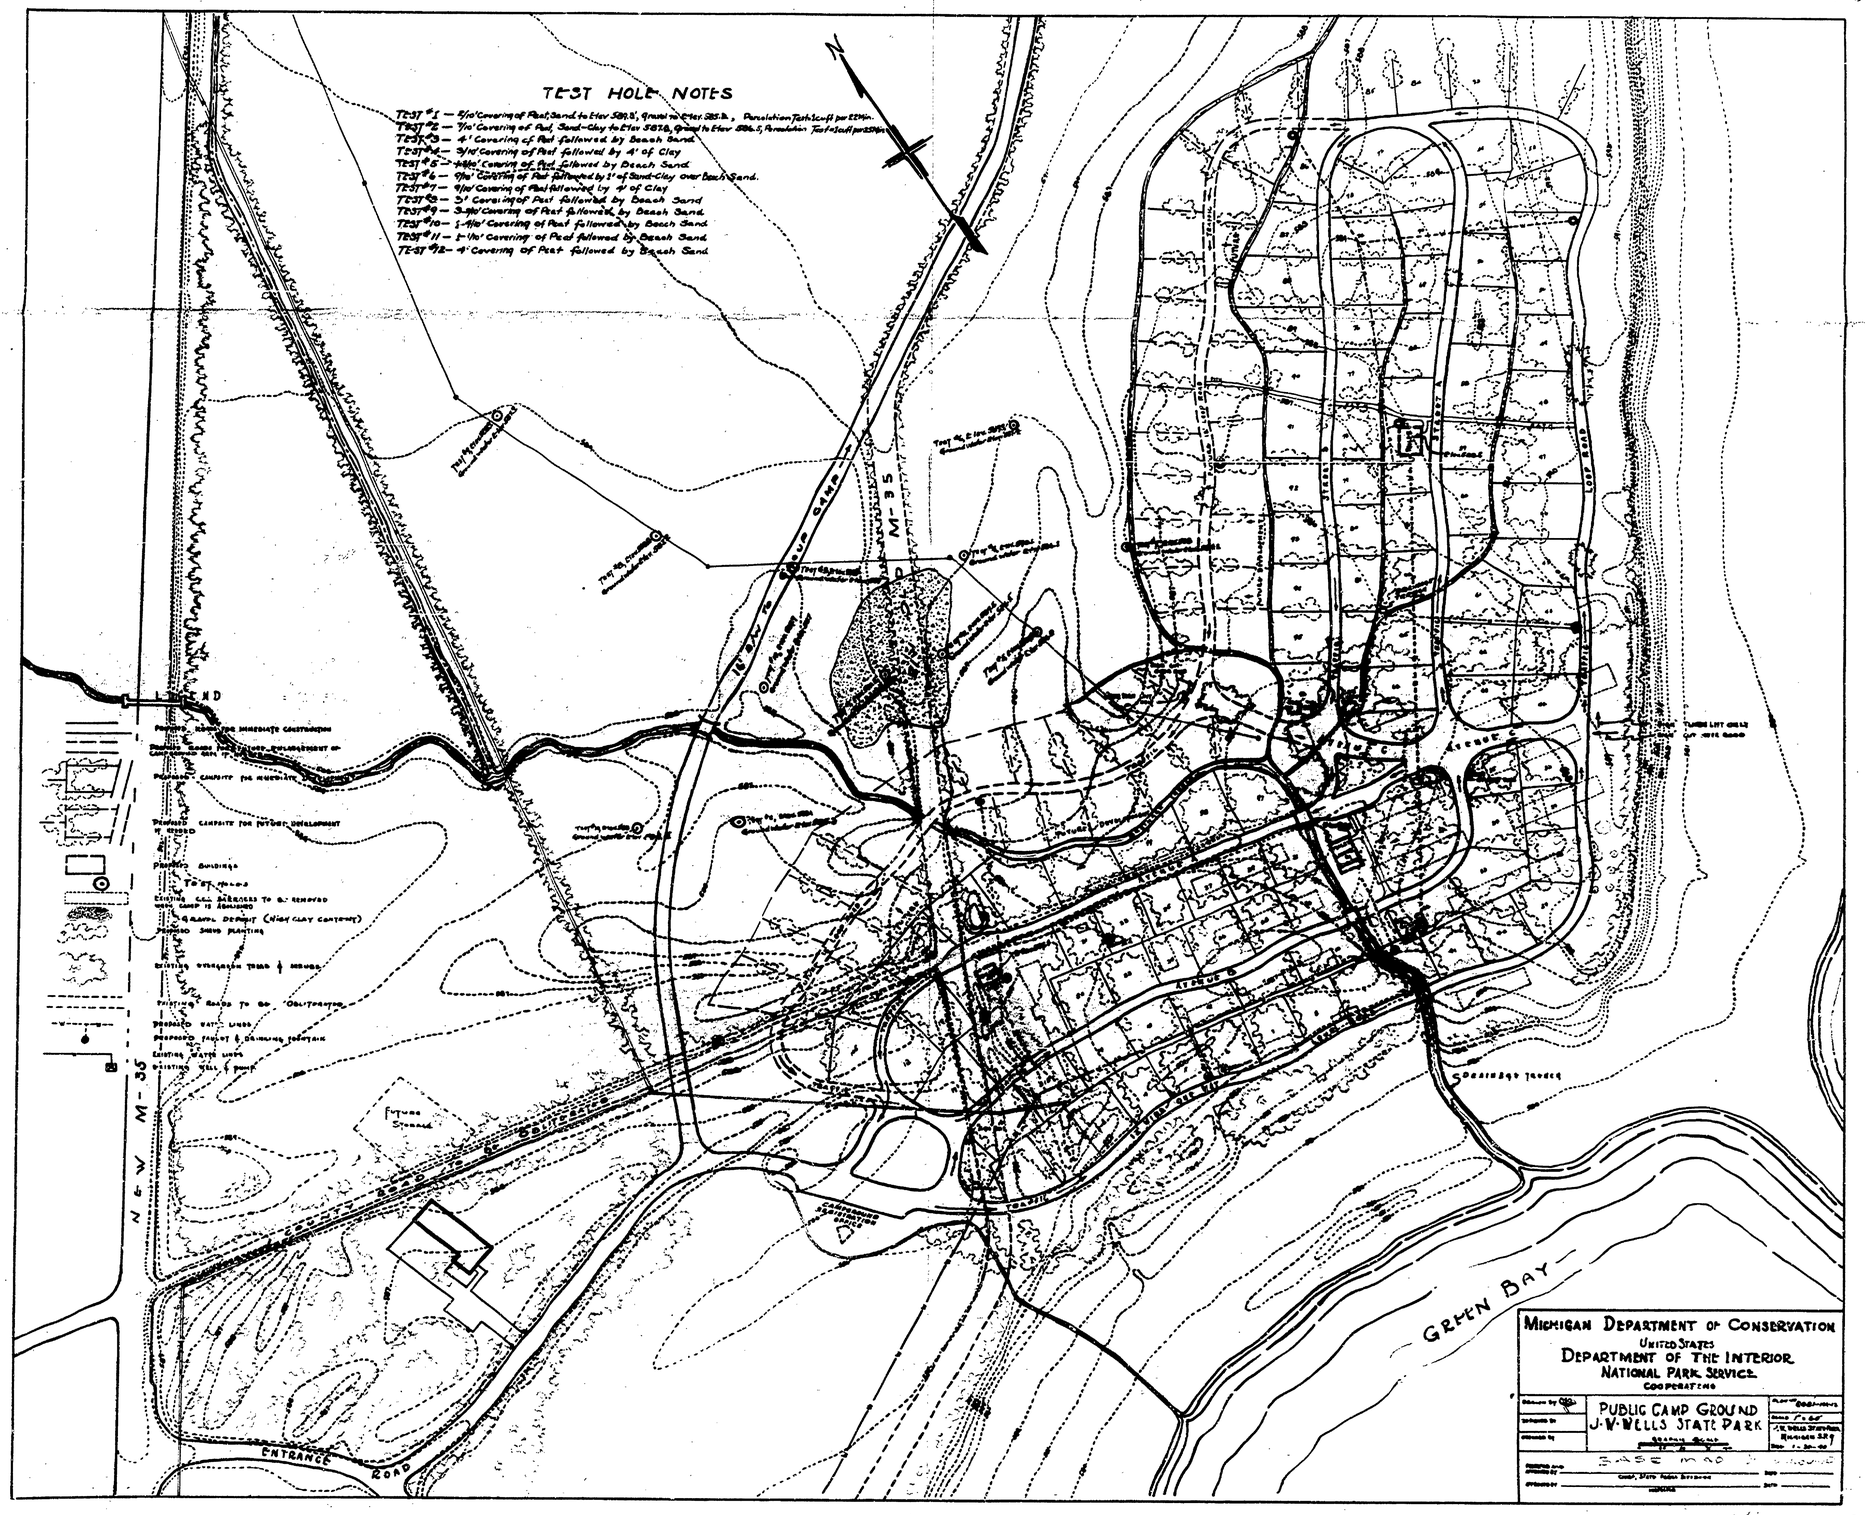
TEST HOLE NOTES
TEST #1 — 5/10' Covering of Peat, Sand to Elev 589.5', Gravel to Elev 585.0', Percolation Test 1 cu ft per 22 Min.
TEST #2 — 7/10' Covering of Peat, Sand-Clay to Elev 587.0, Gravel to Elev 586.5, Percolation Test 1 cu ft per 27 Min.
TEST #3 — 4' Covering of Peat followed by Beach Sand.
TEST #4 — 3/10' Covering of Peat followed by 4' of Clay
TEST #5 — 4/10' Covering of Peat followed by Beach Sand.
TEST #6 — 9/10' Covering of Peat followed by 1' of Sand-Clay over Beach Sand.
TEST #7 — 9/10' Covering of Peat followed by 4' of Clay
TEST #8 — 5' Covering of Peat followed by Beach Sand
TEST #9 — 3-9/10' Covering of Peat followed by Beach Sand.
TEST #10 — 1-9/10' Covering of Peat followed by Beach Sand.
TEST #11 — 1-1/10' Covering of Peat followed by Beach Sand.
TEST #12 — 4' Covering of Peat followed by Beach Sand.
N
M-35
N & W M-35
ENTRANCE ROAD
GREEN BAY
MICHIGAN DEPARTMENT OF CONSERVATION
UNITED STATES
DEPARTMENT OF THE INTERIOR
NATIONAL PARK SERVICE
COOPERATING
PUBLIC CAMP GROUND
J.W. WELLS STATE PARK
BASE MAP