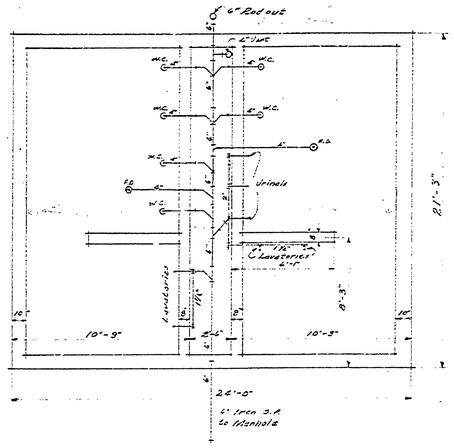

FOUNDATION PLAN
Scale 1/2" = 1'-0"

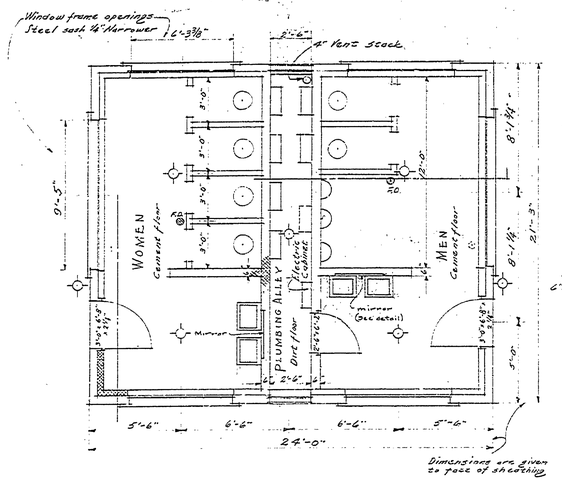

FLOOR PLAN
Scale 1/4" = 1'-0"

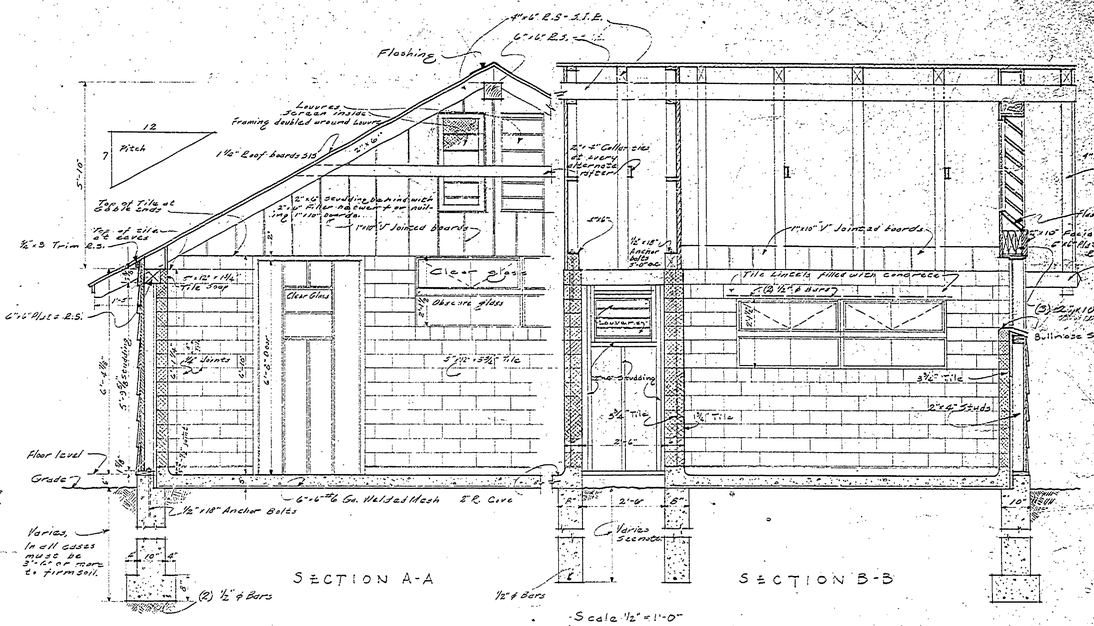

NOTE: Consult Sewage Disposal System before establishing floor levels or grades. Then excavate for footings at least 5'-6" below grade or more to firm soil.

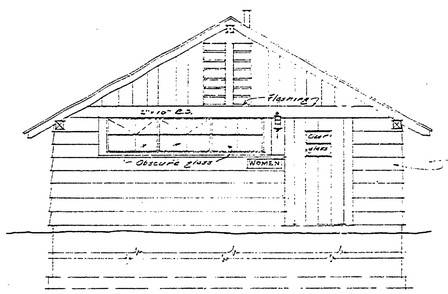

FRONT ELEVATION

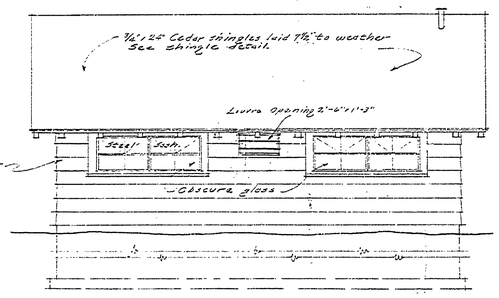

12" Siding Beaded seam Approx. 10" to weather

SIDE ELEVATION

Scale 1/4" = 1'-0"

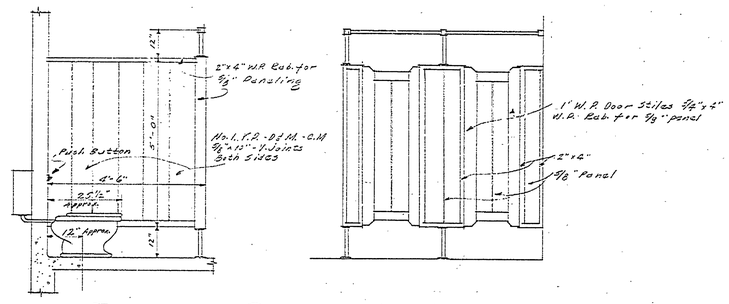

TOILET PARTITIONS
Scale 1/2" = 1'-0"

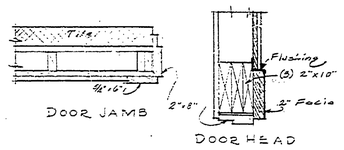

DOOR JAMB

DOOR HEAD

TYPICAL DETAILS
Scale 1" = 1'-0"

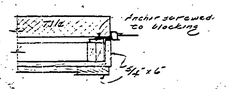

WINDOW JAMB

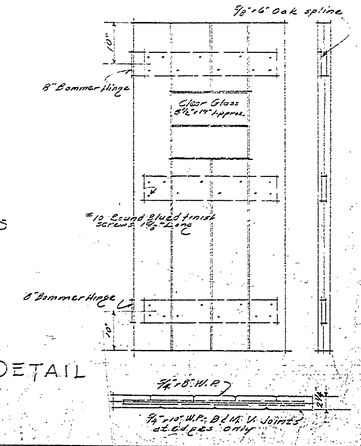

DOOR DETAIL

Standard Frame Toilet Bldg.

MICHIGAN
DEPARTMENT OF CONSERVATION
STATE PARKS DIVISION

DESIGNED		
D. R. PRATHER		
DRAWN		
G. ROUNDS		
TRACED		
CHECKED		
APPROVED		
APPROVED		
APPROVED		
APPROVED		

A-100