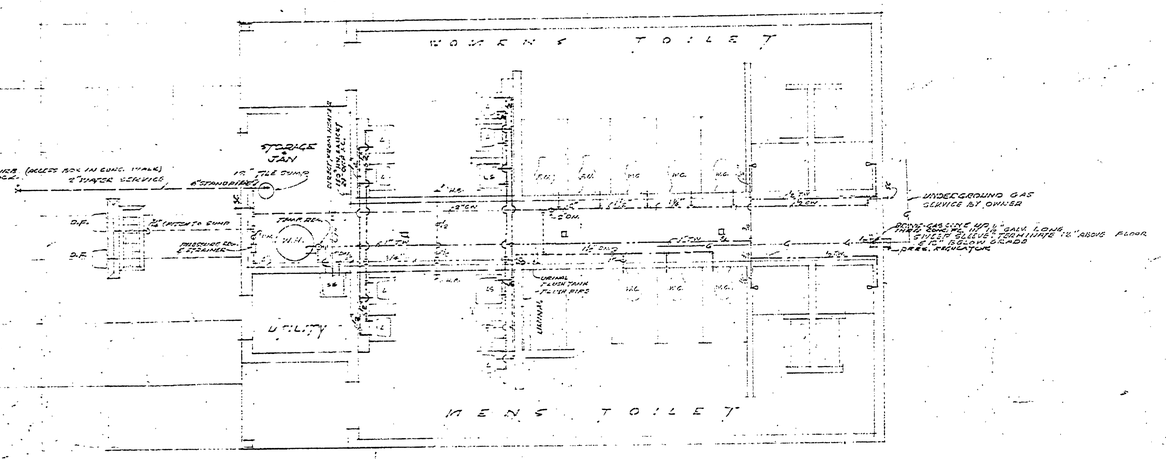

PLUMBING PLAN
SCALE 1/4"=1'-0"

UNDERGROUND
COLD WATER
TEMPERED WATER

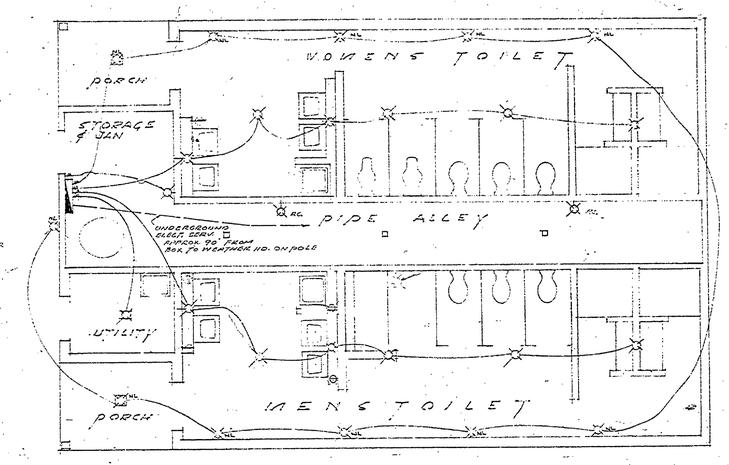

ELECTRICAL PLAN

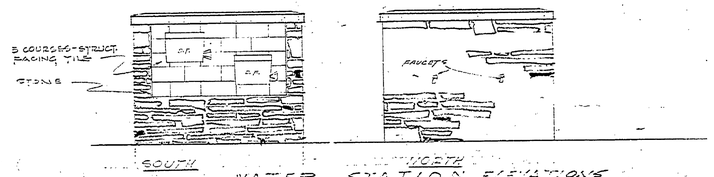

WATER STATION ELEVATIONS
SCALE 1/4"=1'-0"

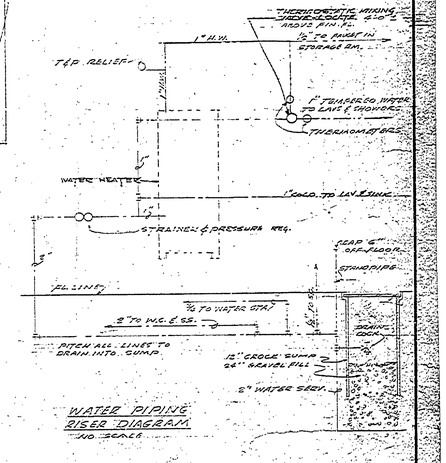

WATER PIPING RISER DIAGRAM
NO SCALE

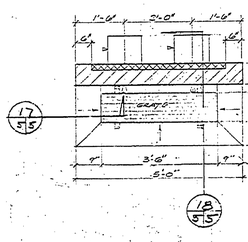

PLAN SECTION—WATER STATION
Scale 1/4"=1'-0"

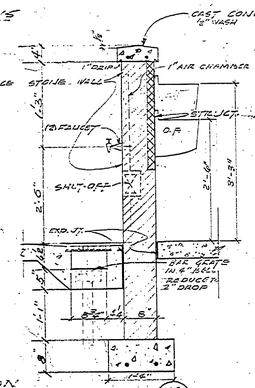

SECTION DET.
Scale 3/4"=1'-0"

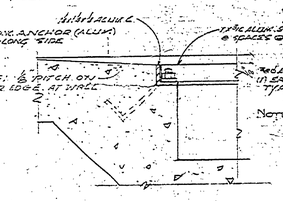

SECTION DET. 17/5/5
Scale 3/4"=1'-0"

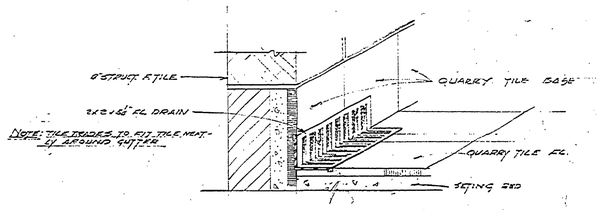

DET. OF GUTTER TYPE FL. DRAIN (AREGA)

| | | |