COMMERCIAL BLUEPRINT SERVICE

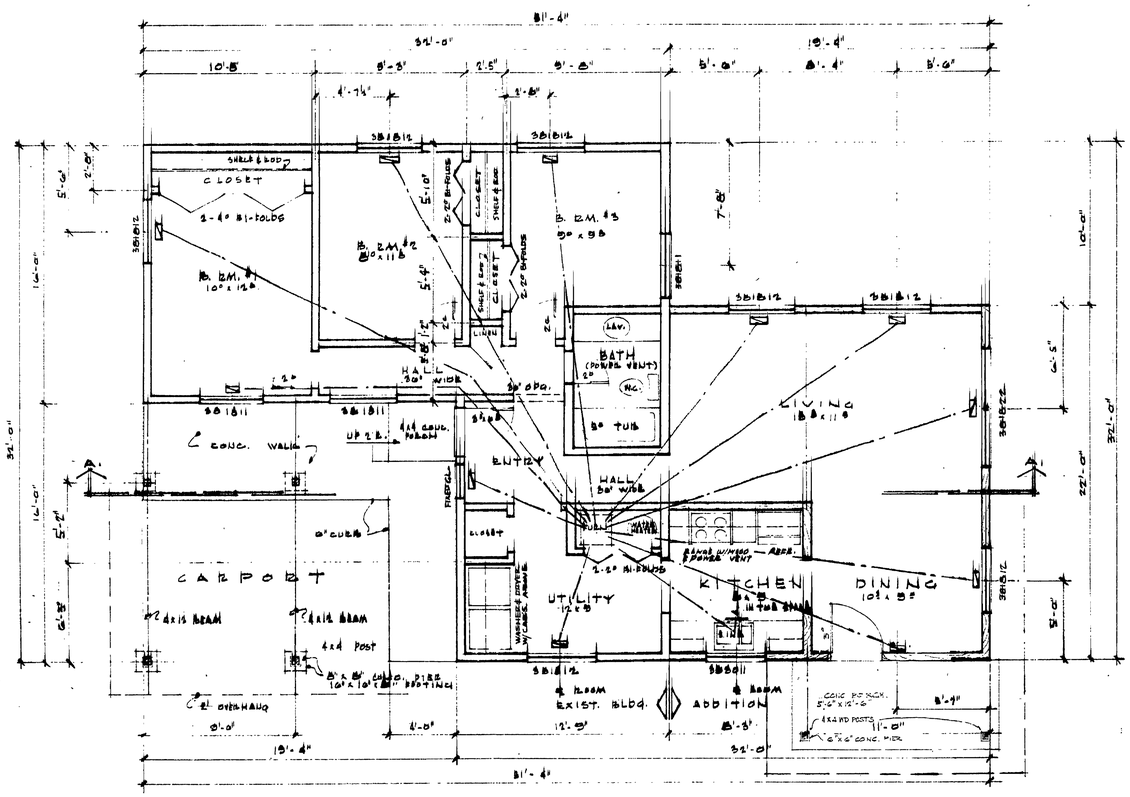

FLOOR PLAN

NOTE: THE WINDOW NOS SHOWN ARE FOR "ANDERSEN" FLEXIVENTS (AWNING TYPE)

NOTE: FURNACE TO BE DOWNFLOW TYPE - ALL DUCTS 8" ø

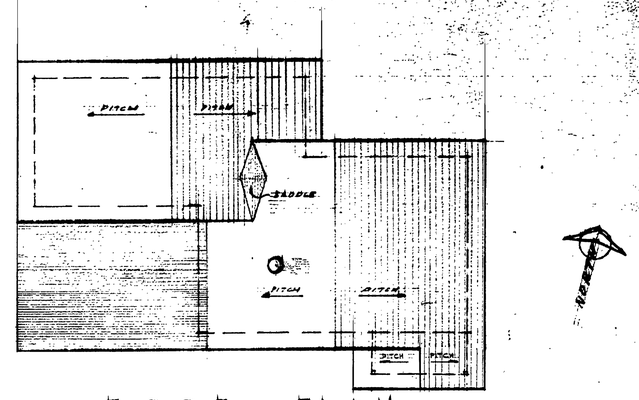

ROOF PLAN

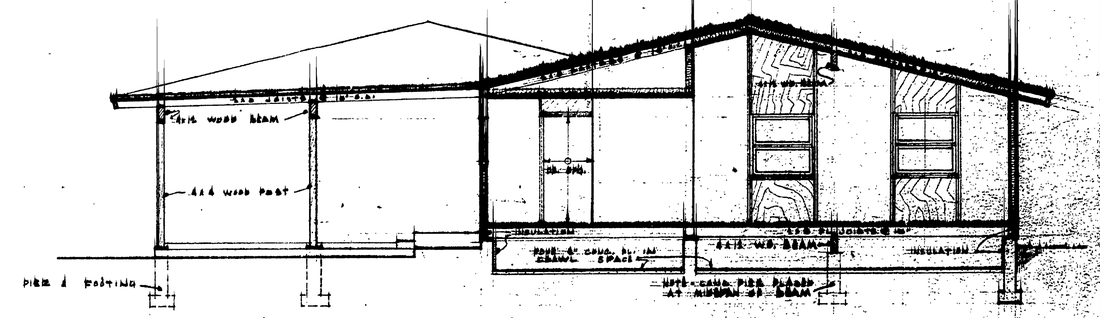

SECTION A-A

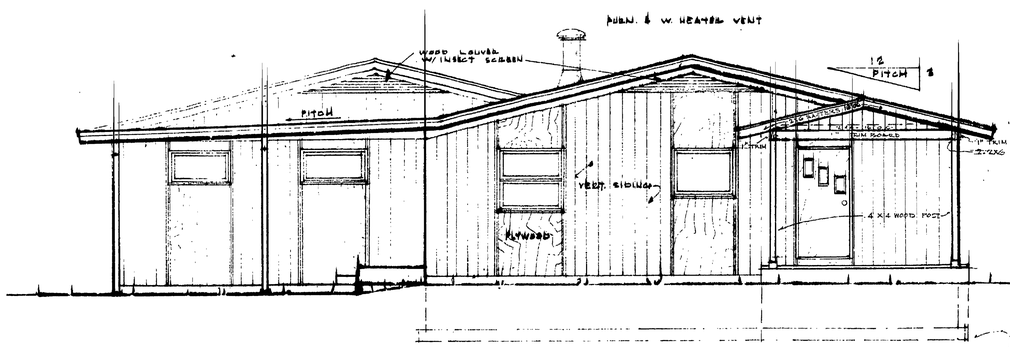

SOUTH ELEVATION

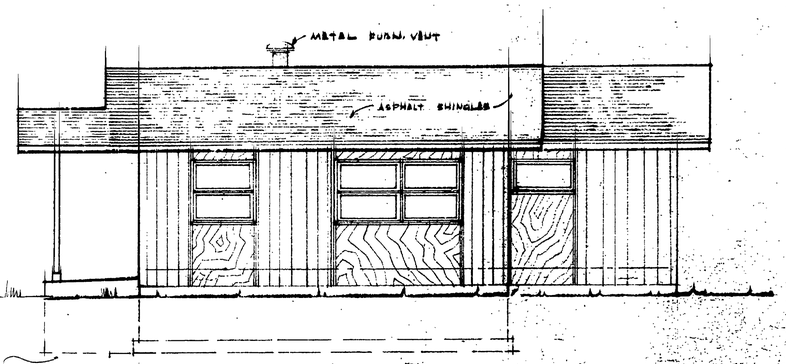

EAST ELEVATION

SURVEYED BY		DRAWN BY	7-08	NO.	DATE	BY	REVISIONS	NO.	DATE	BY	REVISIONS	MICHIGAN DEPARTMENT OF CONSERVATION	LAKE COGEMIC S. P. REMODEL. ASST. MGRS. RES.
DESIGNED BY		CHECKED BY		1.				3.					
	DATE		DATE	2.				4.					

BY:	DATE	
RECOMMENDED FOR APPROVAL:	7-16-68	
RECOMMENDED FOR APPROVAL:	8-12-68	
ADMIN. APPROVAL:		
APPROVED:	2-1-69	
APPROVED:	2-19-69	