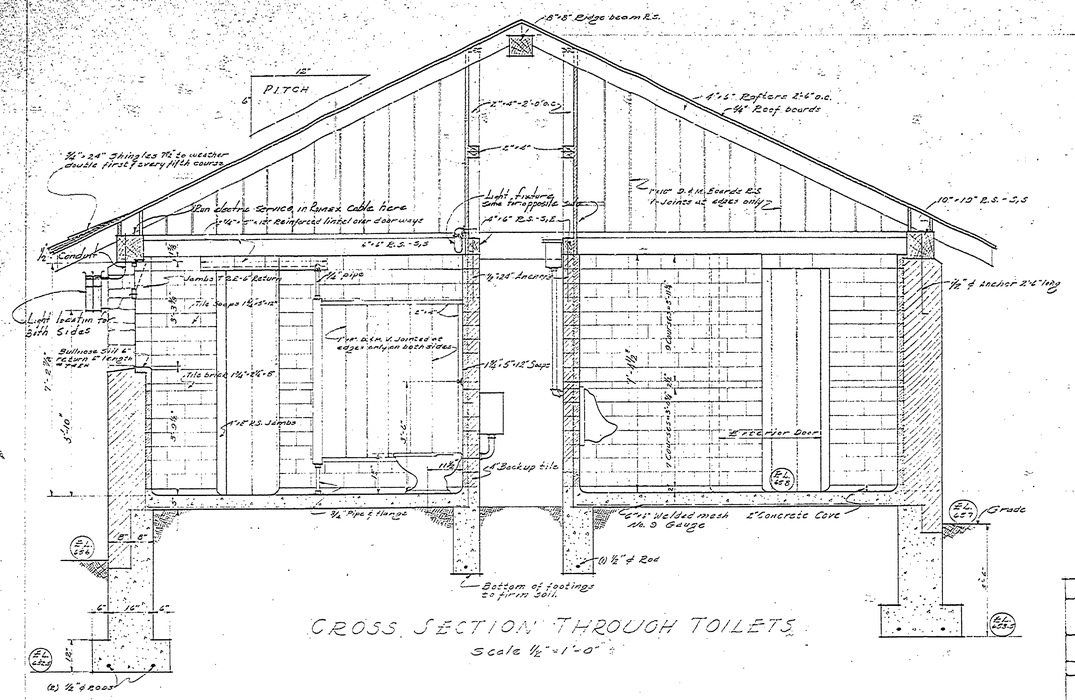

CROSS SECTION THROUGH TOILETS
Scale 1/2" = 1'-0"

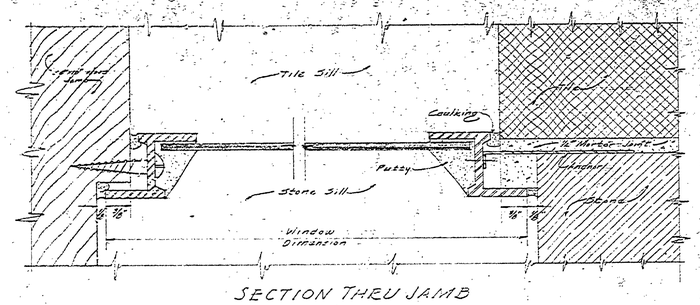

SECTION THRU JAMB

Note: Sash details for casements shall be similar to stone jambs and sill as shown above. Use metal anchors for sill, jambs and head.

· TYPICAL STEEL SASH DETAILS
for
TOILET WING ·
· full scale ·

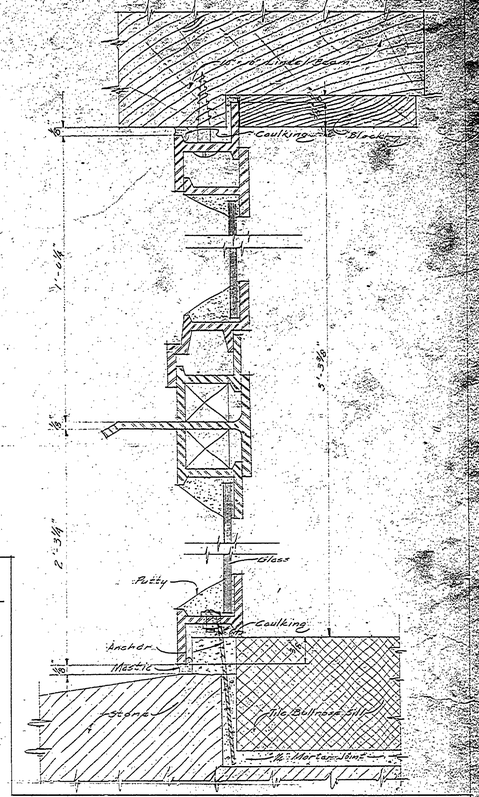

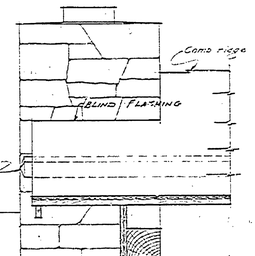

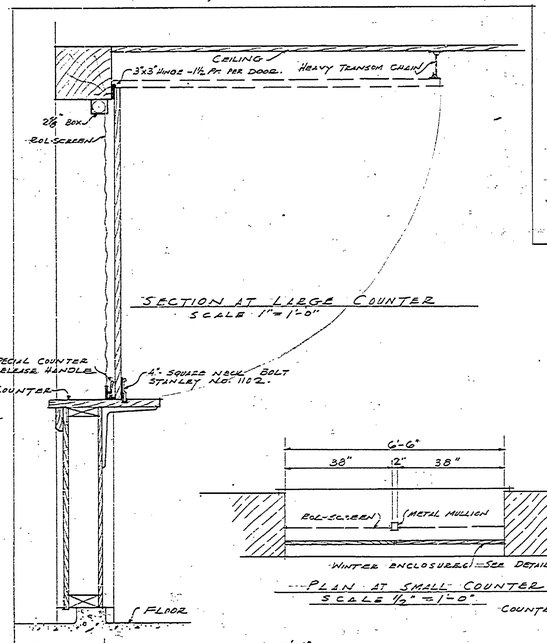

SECTION AT LARGE COUNTER
SCALE 1" = 1'-0"

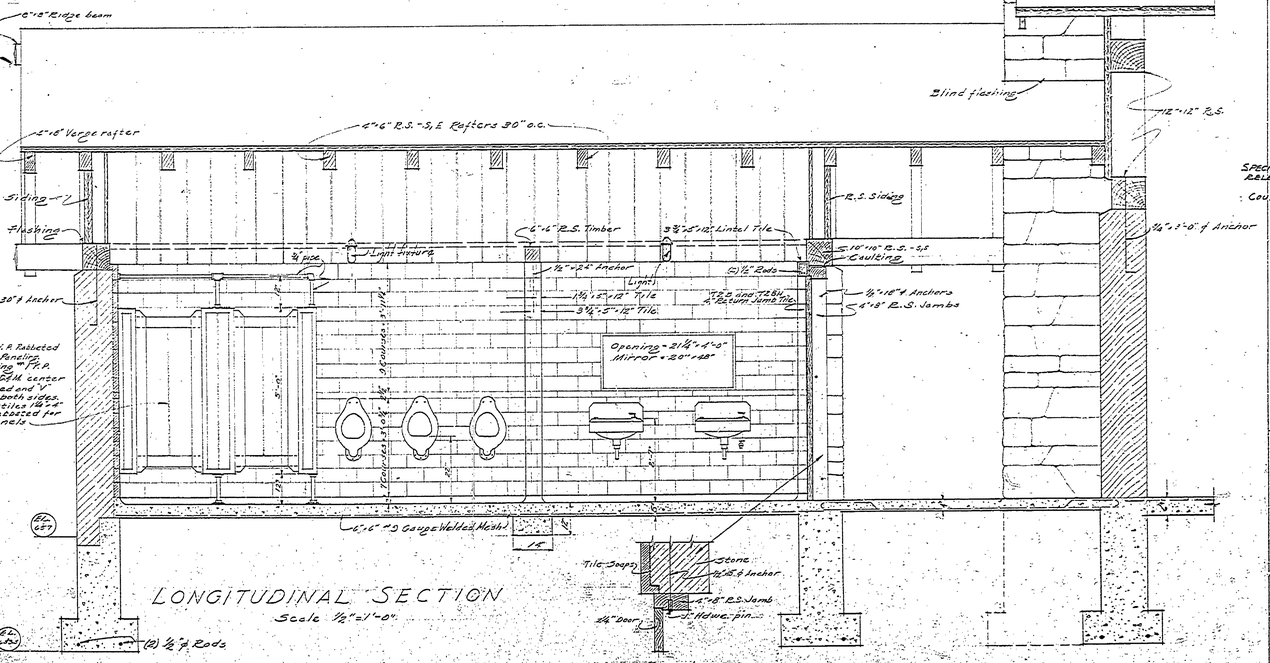

LONGITUDINAL SECTION
Scale 1/2" = 1'-0"

SECTION THRU JAMB
Scale 3/4" = 1'-0"

PLAN AT SMALL COUNTER
SCALE 1/2" = 1'-0"

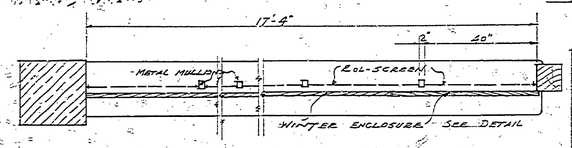

PLAN AT LARGE COUNTER
SCALE 1/2" = 1'-0"

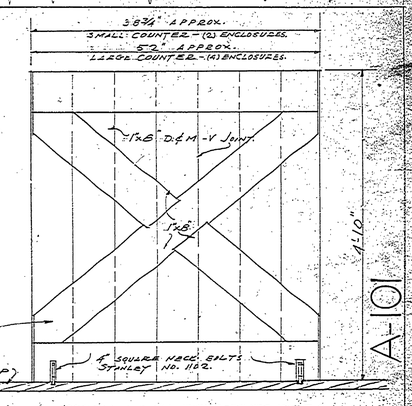

WINTER ENCLOSURES.
SCALE 1" = 1'-0"
REVISED 5-29-40
REVISED 2-27-45

DETAILS OF WINTER ENCLOSURES AND FOR SCREENING OF CONCESSIONS
INSURANCE NO 1

MICHIGAN DEPARTMENT OF CONSERVATION
UNITED STATES
DEPARTMENT OF THE INTERIOR
NATIONAL PARK SERVICE
COOPERATING

DRAWN S.J.B.	ORCHARD BEACH STATE PARK	FILE NO. 105-1106
DESIGNED E.F.W.	COMBINATION	SHEET 4 OF 4
CHECKED C.J.B.	PAVILION STORE AND	SCALE 1/2" = 1'-0"
CHECKED	TOILET BUILDING	DATE 2-2-40

PREPARED
APPROVED BY CHIEF OF PARKS DIVISION DATE
APPROVED INSPECTOR DATE
APPROVED DATE

A-101