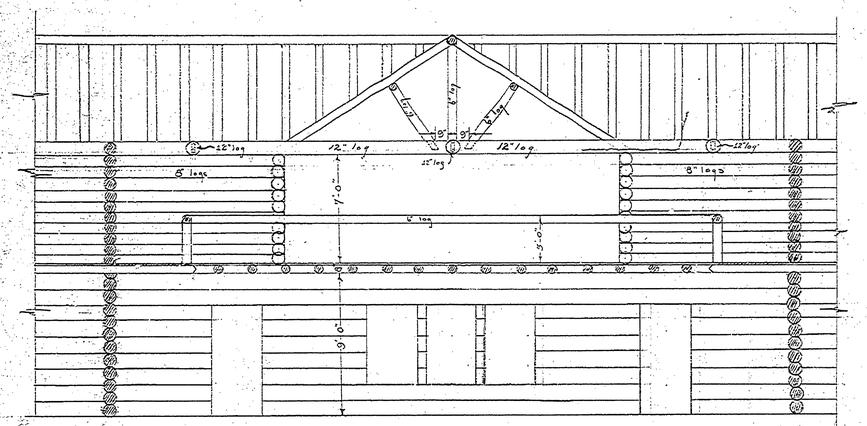

SECTION - G-G
SHOWING FRAMING

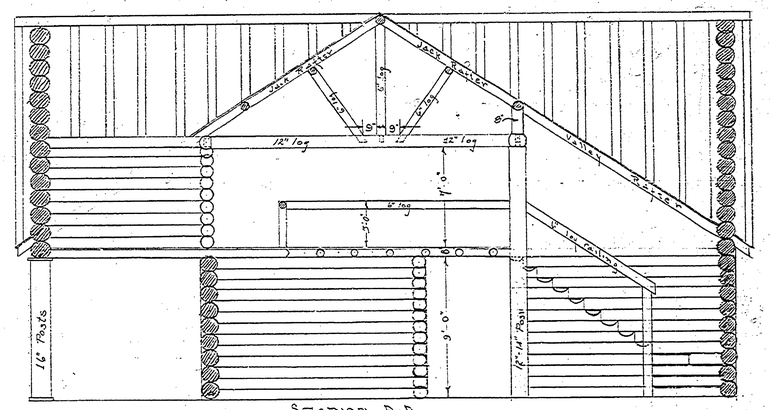

SECTION - A-A
SHOWING FRAMING

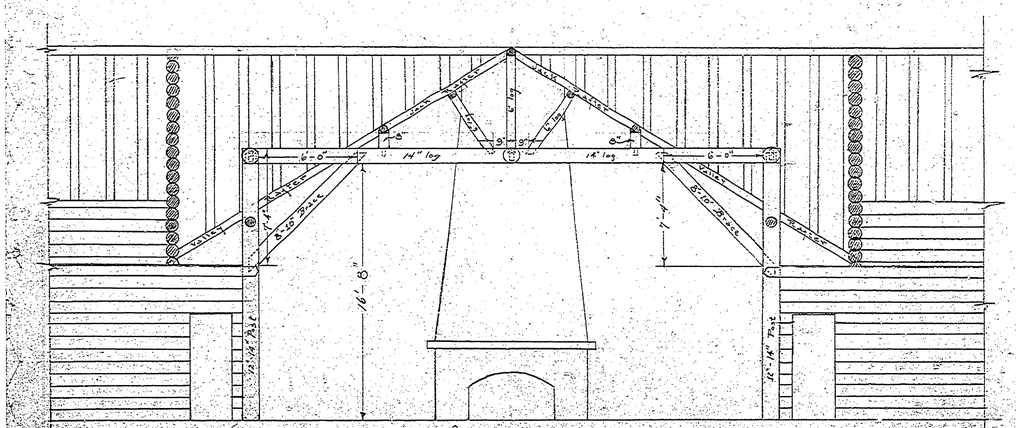

SECTION - F-F
SHOWING FRAMING

SECTIONS SHOWING ROOF SUPPORT
PROPOSED PUBLIC SERVICE BUILDING FOR

EDWARD E. HARTWICK PINE PARK

DEPARTMENT OF CONSERVATION
DEC. 9, '29 J.L.R.
Scale approximately - 1" = 4"

A-97

HARTWICK PINES 97

INSURANCE No. 3

P-17
Page 2