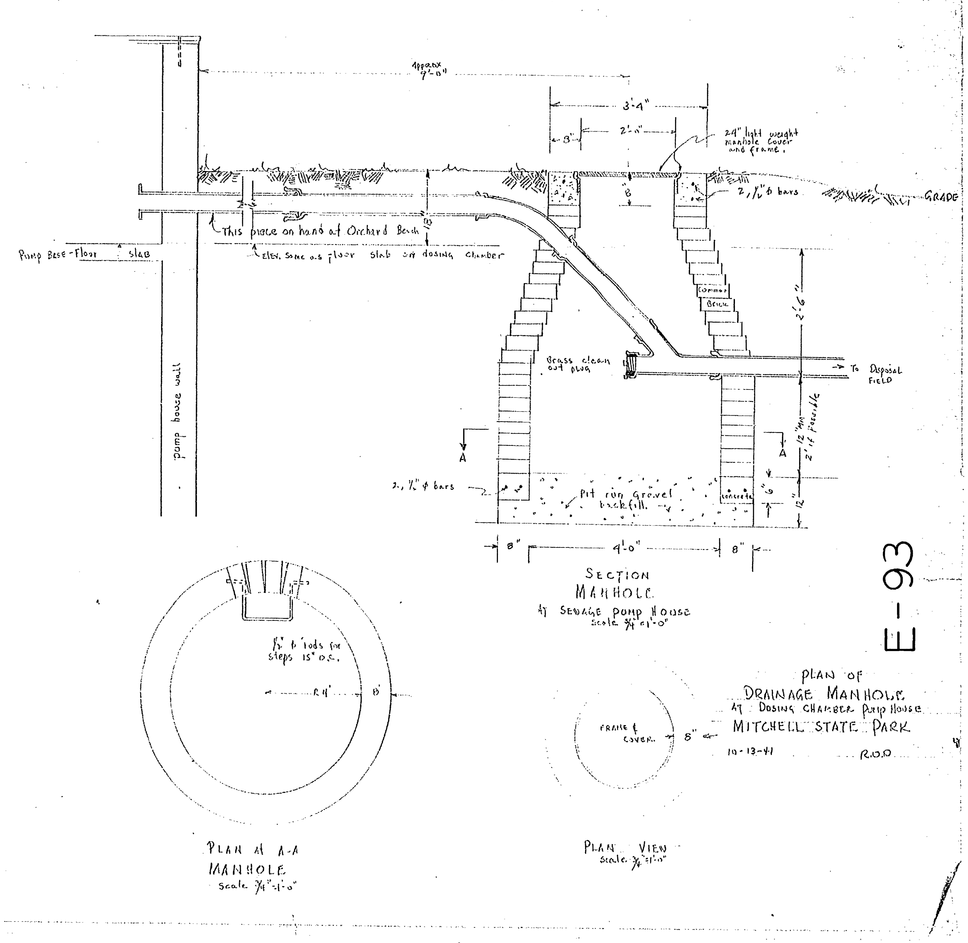
approx 7'-0"
3'-9"
2'-0"
24" light weight manhole cover and frame.
2, 7/16" ϕ bars
GRADE
This piece on hand at Orchard Beach
Elev. same as floor slab on dosing chamber
Pump Base-Floor slab
pump house wall
Concrete Block
Grass clean out plug
To Disposal Field
2'-6"
2'-12" Manhole
A
A
2, 7/16" ϕ bars
Pit run Gravel backfill
concrete
8"
4'-0"
8"
SECTION
MANHOLE
at SEWAGE PUMP HOUSE
Scale 3/4"=1'-0"
E-93
PLAN OF
DRAINAGE MANHOLE
at DOSING CHAMBER Pump House
MITCHELL STATE PARK
10-13-41
R.O.D.
7/8" ϕ rods for steps 15" o.c.
R 4"
8"
PLAN at A-A
MANHOLE
Scale 3/4"=1'-0"
FRAME & COVER
8"
PLAN VIEW
Scale 3/4"=1'-0"