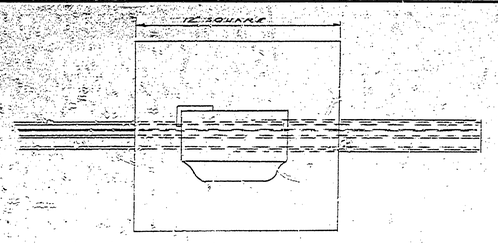

PLAN

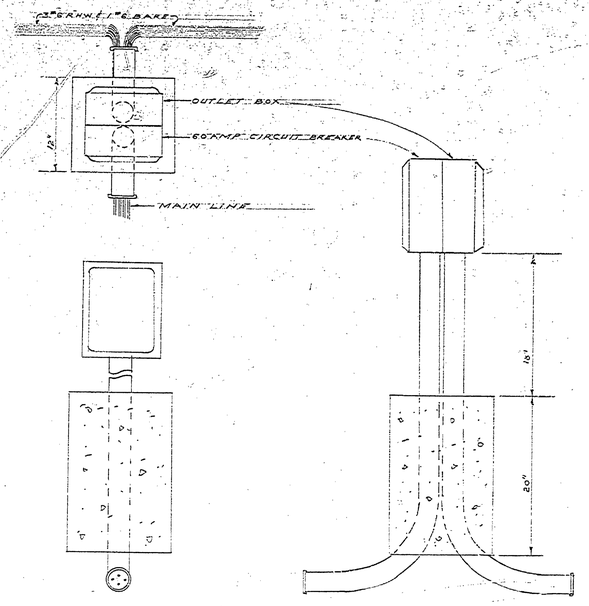

CIRCUIT BREAKER & OUTLET BOX
1 REQUIRED PER CIRCLE
SHOWN ON PLANS AS △

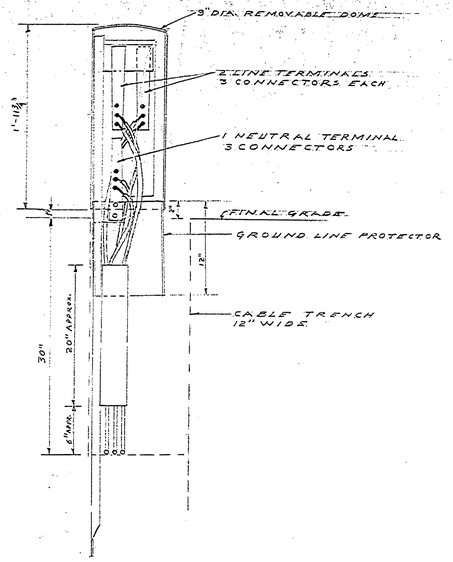

POWER PEDESTAL
SHOWN ON PLAN AS ■

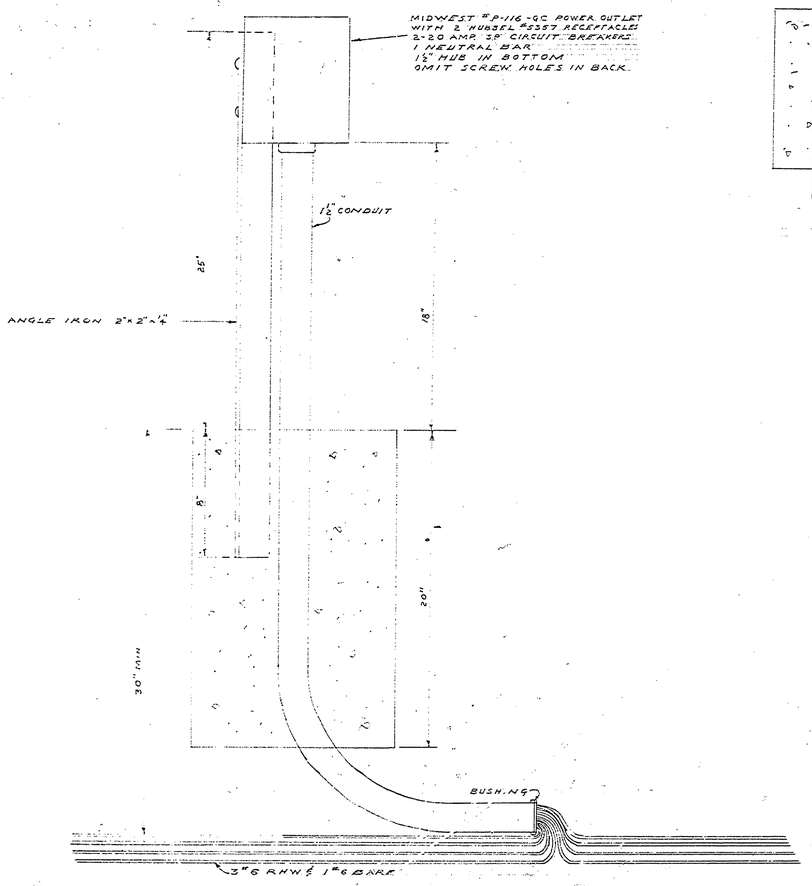

TRAILER OUTLET BOX ASSEMBLY
5 REQUIRED PER CIRCLE
SHOWN ON PLAN AS △

DATE	BY	REVISIONS	DATE	BY
		4		
		5		
		6		

DATE	NO.	DATE	BY
	1		
	2		
	3		

	DATE	REVIEWED	DATE	APPROVED
DESIGNED BY		ARCHITECTURAL		CHIEF OF DIVISION
DRAWN BY		ENGINEERING		ASST. CHIEF OF DIVISION
CHECKED BY		LANDSCAPE		CHIEF OF PLANNING AND CONSTRUCTION

JACK A. DREW ASSOC., INC.
LANDSCAPE, ARCHITECTS
LANSING, MICHIGAN

LAITALA & NUECHTERLEIN ASSOC., INC.
ARCHITECTS
LANSING, MICHIGAN

BOLTON & HELVESTON ENGINEERS
CONSULTING ENGINEERS
LANSING, MICHIGAN

INDIAN LAKE STATE PARK
WEST SHORE SECTION

SCALE
AS NOTED

MICHIGAN
DEPARTMENT OF CONSERVATION
PARKS AND RECREATION DIVISION

ELECTRICAL DETAILS

SHEET NO. 24 OF 24

PLAN NO. 1056

E-116

PR67-258-300-003-C2