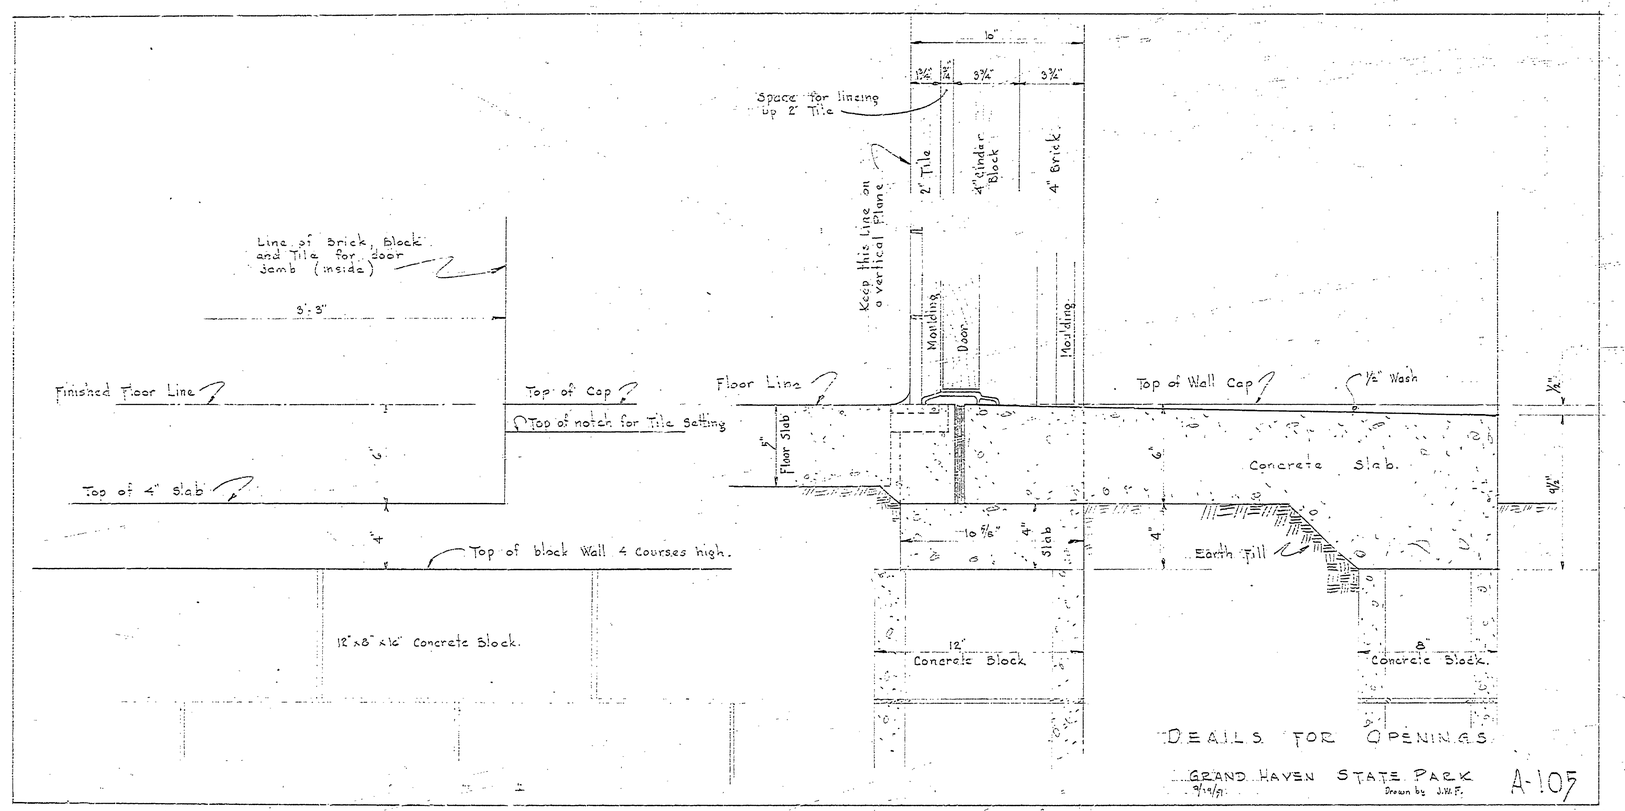

DEAILS FOR OPENINGS

GRAND HAVEN STATE PARK

9/12/7?

Drawn by J.W.F.

A-105