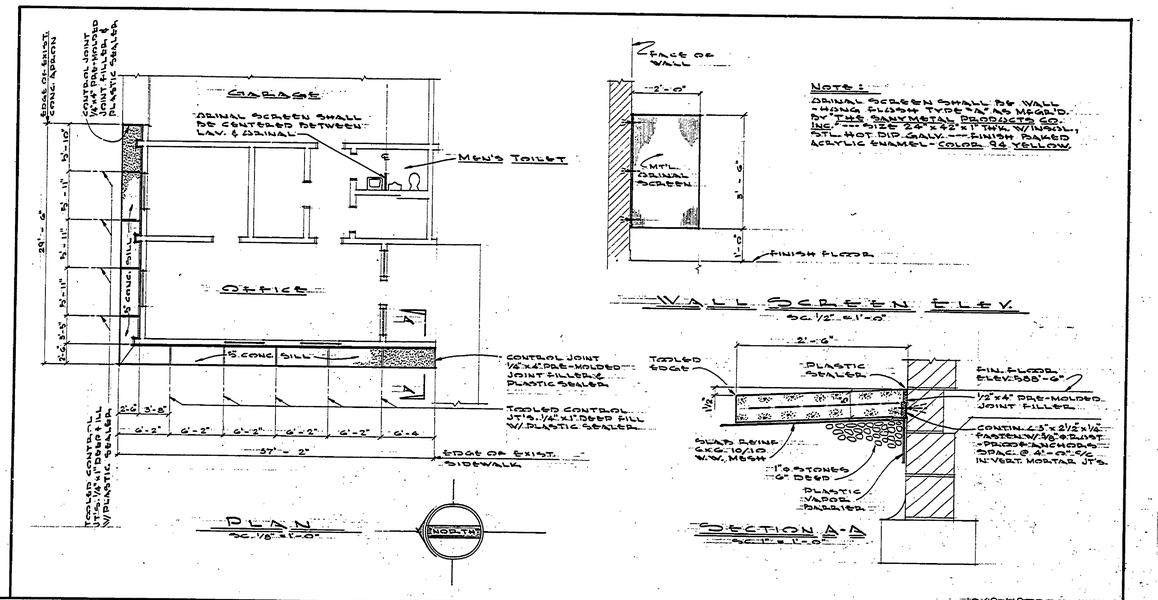

NOTE:
URINAL SCREEN SHALL BE WALL-HUNG FLUSH TYPE "A" AS MFG'D. BY THE SANYMETAL PRODUCTS CO. INC. --- SIZE 24" x 42" x 1" THK. W/ INSOLL. STL. HOT DIP GALV. --- FINISH BAKED ACRYLIC ENAMEL - COLOR 94 YELLOW.

MICHIGAN DEPARTMENT OF NATURAL RESOURCES	PLAN & DETAILS FOR BLDG. IMPROVEMENTS SHEET TITLE	AREA OR PARK GRAND HAVEN PROJECT OFFICE & GARAGE	PROJECT NO. PA-110-79-2499-061 SHEET ___ OF ___ PLAN NO. A-1.06