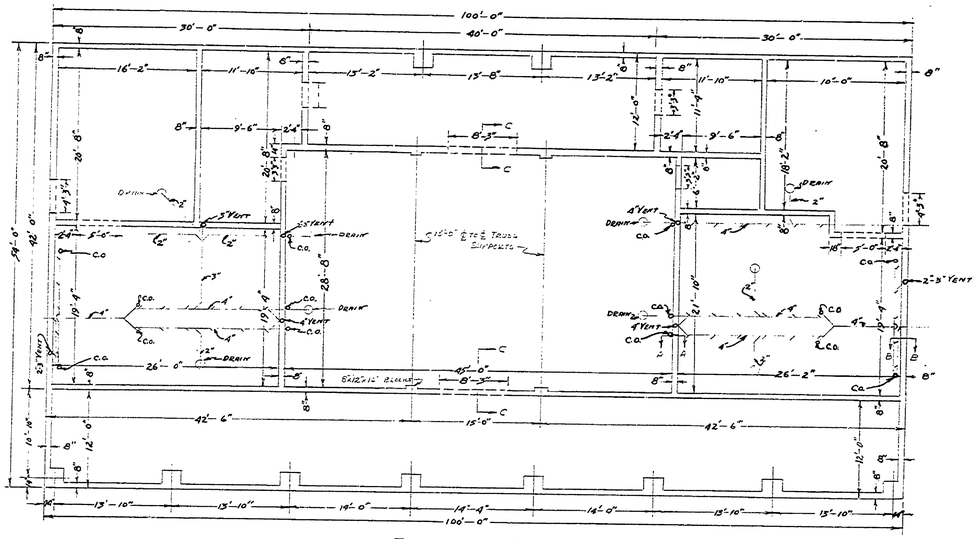

FOUNDATION PLAN
SCALE: 1"=8'-0"

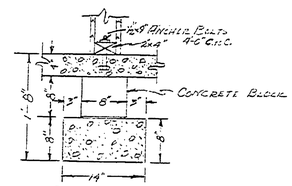

SECTION A-A
INSIDE WALL (WITH FLOOR)
SCALE 1"=1'-0"

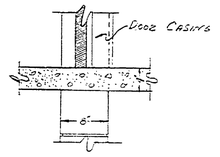

SECTION C-C
TYPICAL DOORWAY WITH DOOR
SCALE: 1"=1'-0"

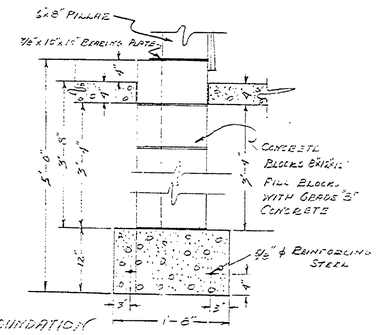

PILLAR FOUNDATION
SCALE 1"=1'-0"

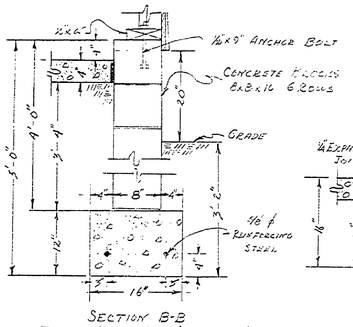

SECTION B-B
TYPICAL OUTSIDE WALL (WITH PILLOW).
SCALE 1"=1'-0"

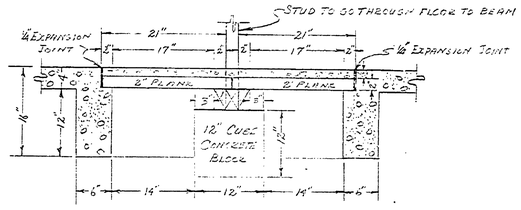

TYPICAL PIPE TRENCH (ALONG WALL)
SCALE: 1"=1'-0"

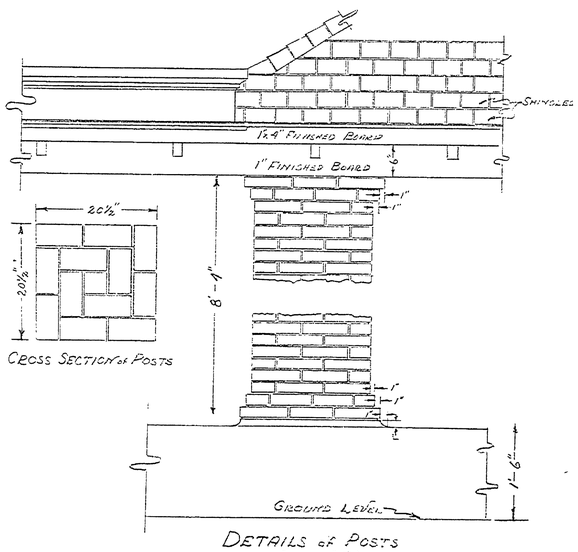

CROSS SECTION OF POSTS

DETAILS OF POSTS
SCALE: 1"=1'-0"

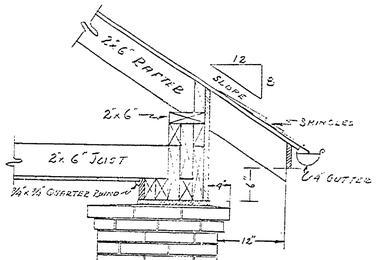

DETAILS (A) OVERHANG
SCALE 1"=1'-0"

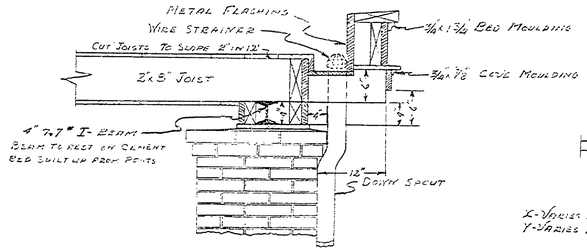

DETAILS (B) OVERHANG
SCALE 1"=1'-0"

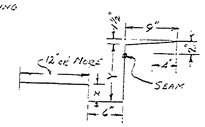

X-Varies from 0 to 3" in 20'-0"
Y-Varies as X from 7 1/2" to 12 1/2" in 20'-0"

DETAILS OF PAVILION
DEPARTMENT OF CONSERVATION
DIVISION OF STATE PARKS
SCALE: AS INDICATED
1-30-32-R.M.S.-H.C.M.

A-96
INSURANCE No. 10

BAY CITY
SHEET 3 OF 6

P.P. Harris
Reg. Archt.

P-25-A PAGE 3 of 6