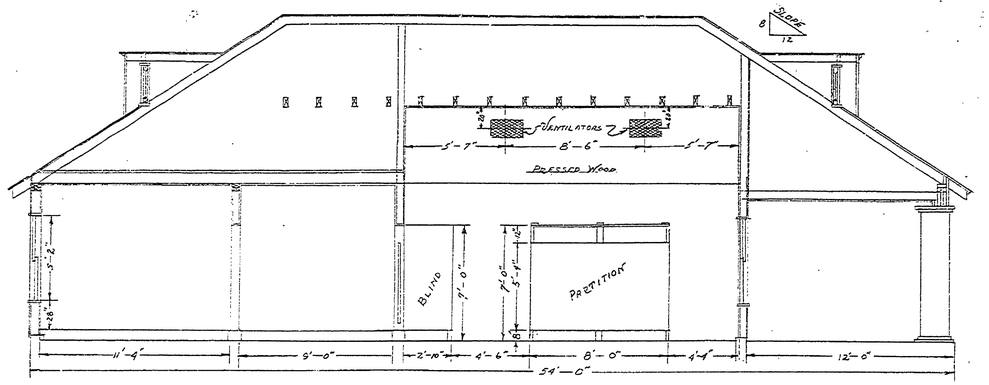

SECTION F-F
SCALE 1"=4'-0"

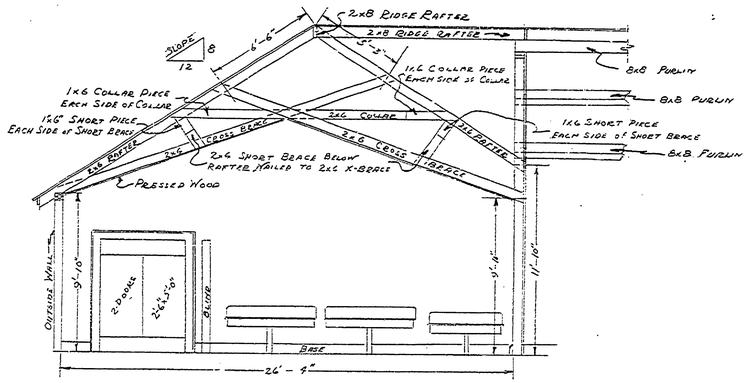

SECTION GG
SCALE 1"=4'-0"

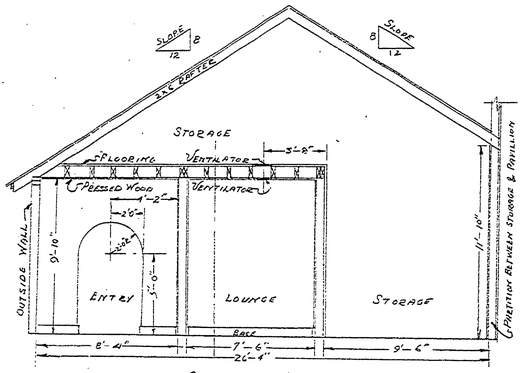

SECTION H-H
SCALE 1"=4'-0"

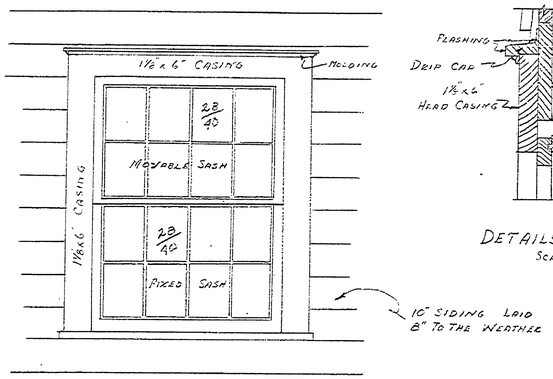

WINDOW DETAILS (18 REQ'D)
OPENING SIZE 3'-8"x5'-2"
SCALE 3/4"=1'-0"

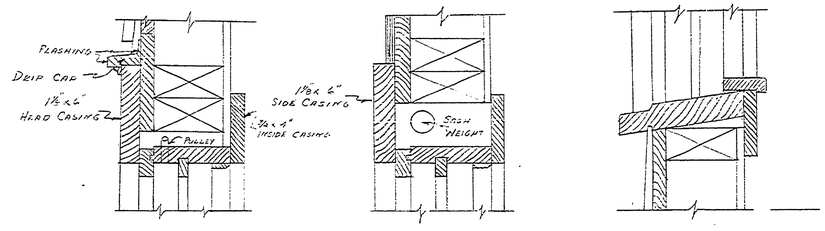

DETAILS HEAD JAMB
SCALE 1"=4"

DETAILS SIDE JAMB
SCALE 1"=4"

DETAILS SILL
SCALE 1"=4"

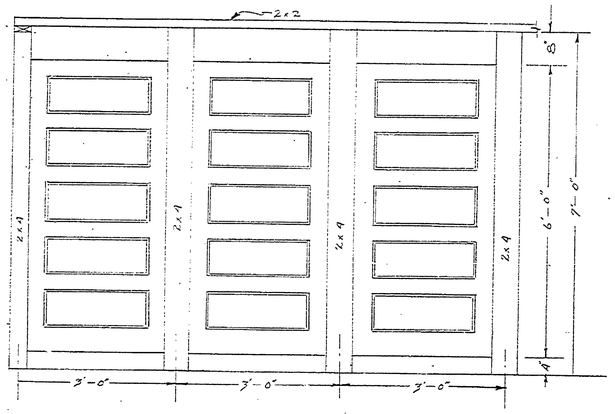

DETAILS PAY TOILET DOORS (12 REQ'D)
SIZE OF DOOR 2'-8"x6'-0"x1⅜"
SCALE 3/4"=1'-0"

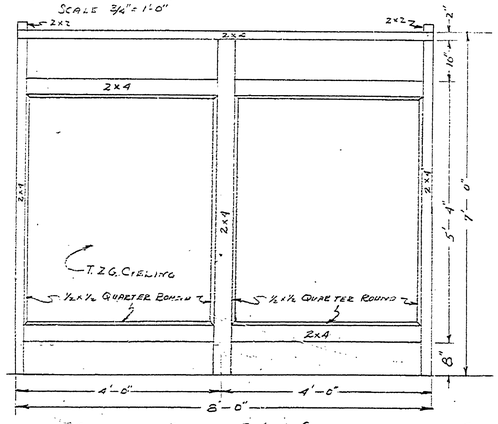

DETAILS BOOTH END WALLS
SCALE 3/4"=1'-0"

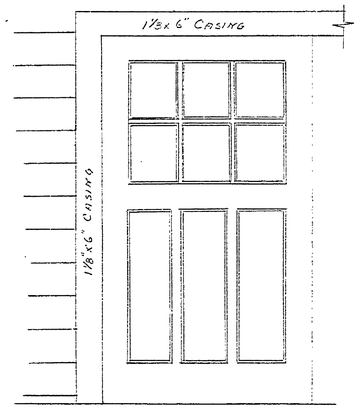

DOOR DETAILS
6 DOORS REQ'D
SCALE 3/4"=1'-0"

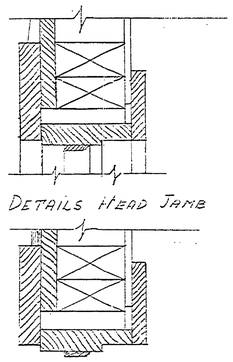

DETAILS HEAD JAMB

DETAILS SIDE JAMB
SCALES 1"=4'-0"

DETAILS OF PAVILION
DEPARTMENT OF CONSERVATION
DIVISION OF STATE PARKS
SCALE: AS INDICATED
2-15-32 R.M.S.-H.C.M.
75-9-0-TP-5F
SHEET 6 OF 6

A-96

INSURANCE No. 10 BAY CITY

R. 25 A PAGE 6 OF 6