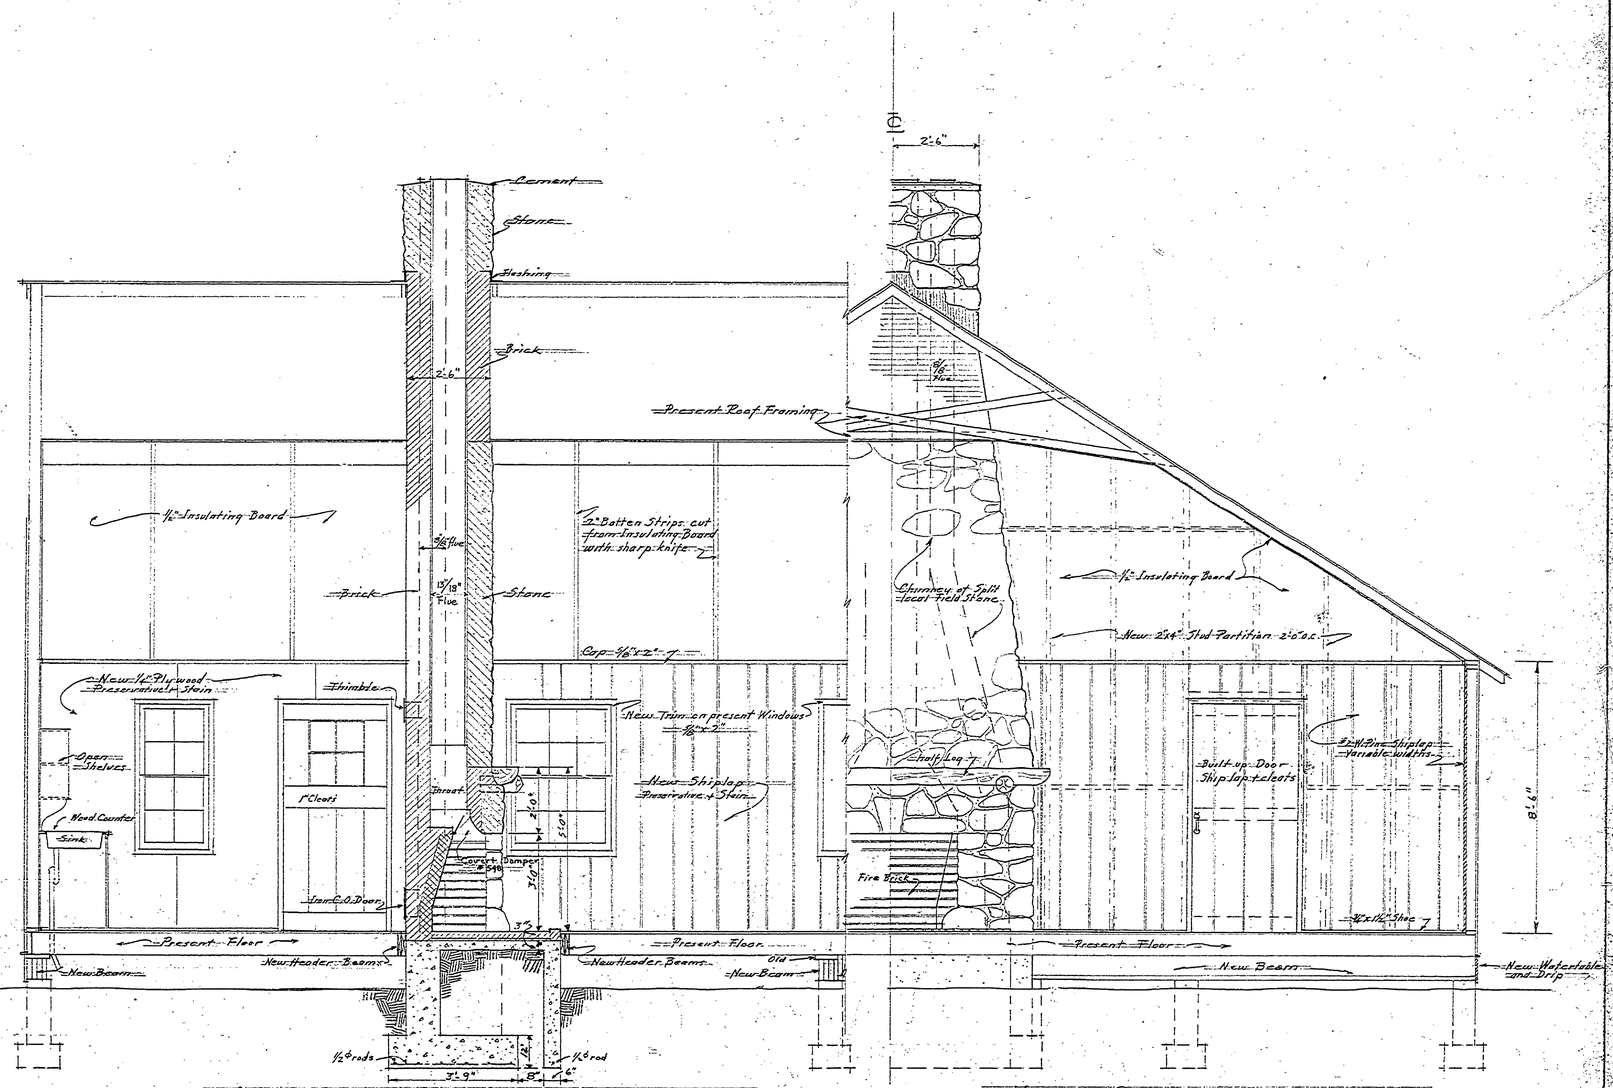

LONGITUDINAL SECTION — Scale 1/4" = 1'-0" — HALF CROSS SECTION

A-97

INSURANCE No. 3

75-9-GR GF-4F

SYMBOL	DAY CITY S.P. #7	SHEET No.
NUMBER 120	REMODELLING GROUP BLDG	2 OF
DRAWN BY	DAY CITY STATE PARK	FILE No.