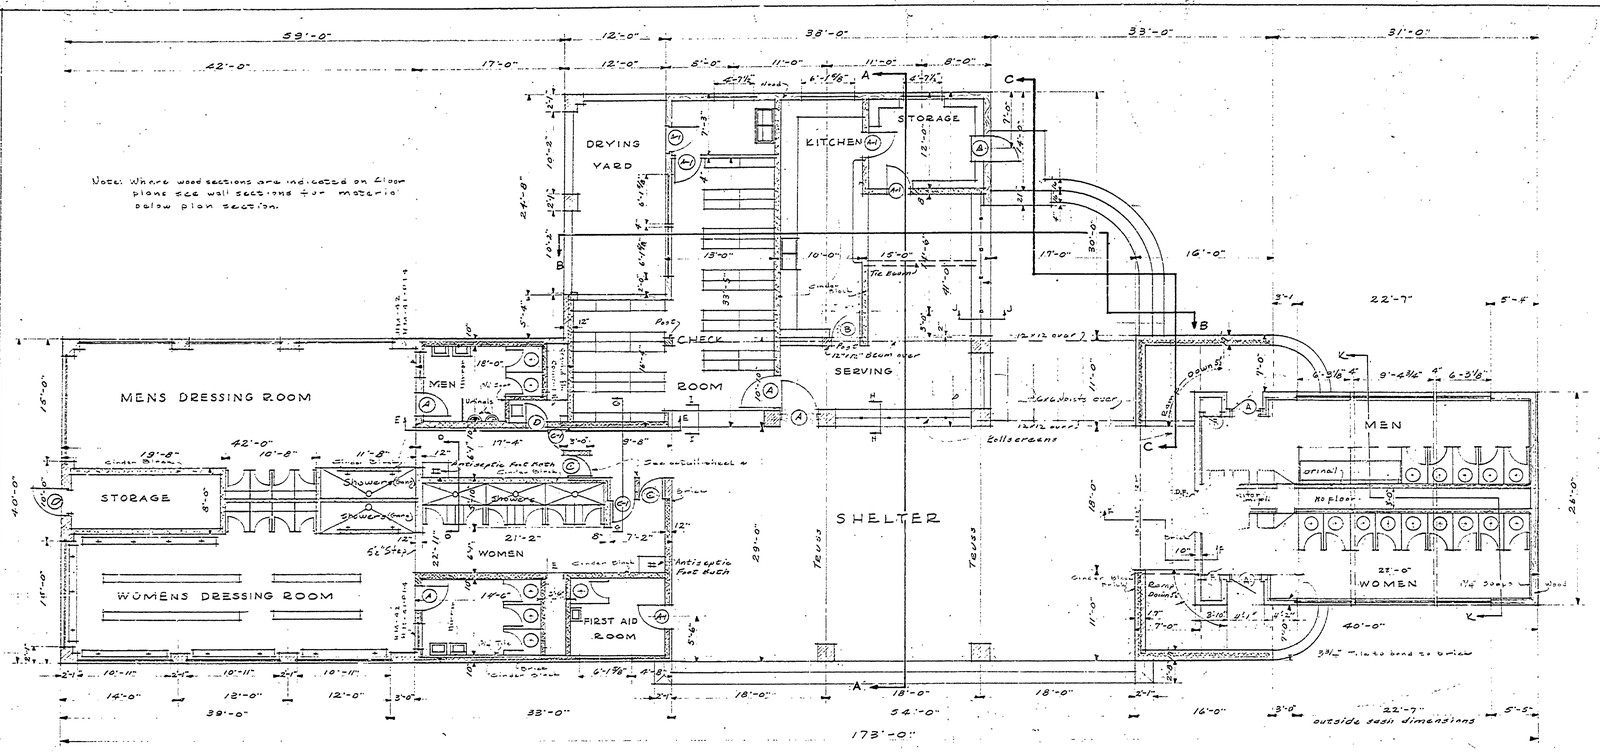
Note: Where wood sections are indicated on floor plans see wall sections for material below plan section.
MENS DRESSING ROOM
STORAGE
WOMENS DRESSING ROOM
DRYING YARD
KITCHEN
STORAGE
CHECK ROOM
SERVING
SHELTER
MEN
WOMEN
FIRST AID ROOM
Showers
Urinals
Anti-septic Foot Bath
Cinder Block
Tile Floor
Concrete Floor
Tile Beam
12"x12" over
12"x12" Beam over
Tell screens
Urinal
No floor
Drain
