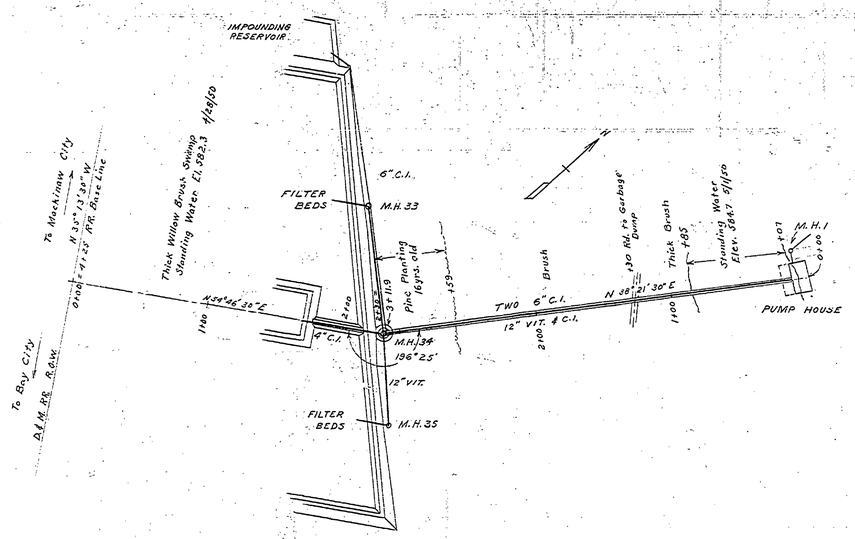

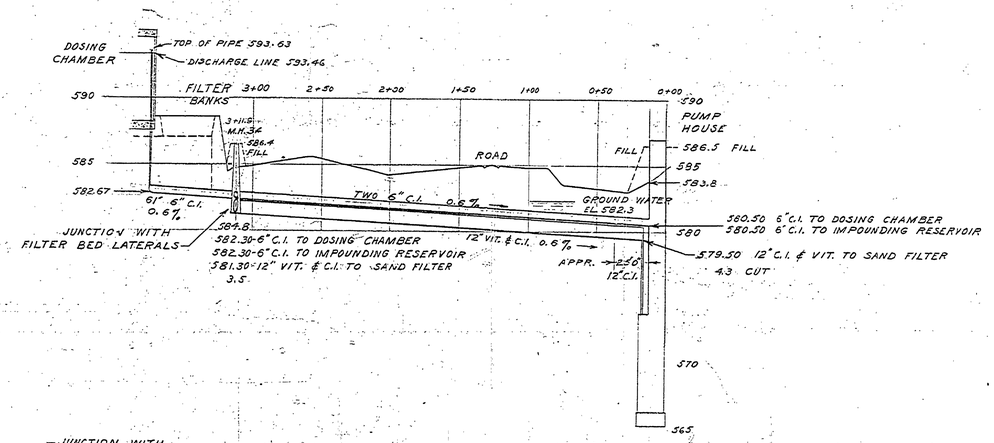

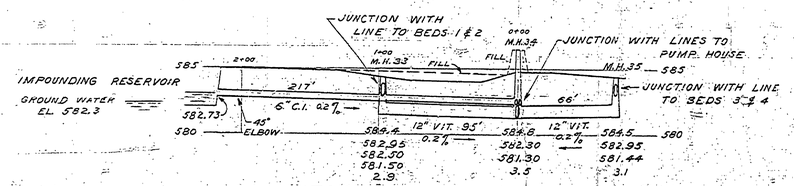

LATERALS TO FILTER BEDS

NO.	DATE	BY
1		
2		
3		

REVISIONS

		DATE	BY
4			
5			
6			

APPROVED BY		DATE	
ASSISTANT CHIEF IN CHARGE OF DESIGN		DATE 8-8-50	
REVIEWED BY SECTIONS		DATE	
ARCHITECTURAL	J.T.R.	9-8-50	
ENGINEERING	H.C.H.	8-8-50	
LANDSCAPE	J.T.R.	9-8-50	
DRAWN BY G. HALJH			
TRACED BY			
CHECKED BY	E. J. P.		
DATE	JULY 12, 50.		

PIPE LAYOUT FROM PUMP HOUSE TO FILTER BED SYSTEM

MICHIGAN
DEPARTMENT OF CONSERVATION
STATE PARKS DIVISION

BAY CITY STATE PARK
SANITARY SEWERAGE SYSTEM
SCALE: HOR. 50'=1" VER. 5'=1"

SHEET NO. 9 OF 16

PLAN NO. E-107