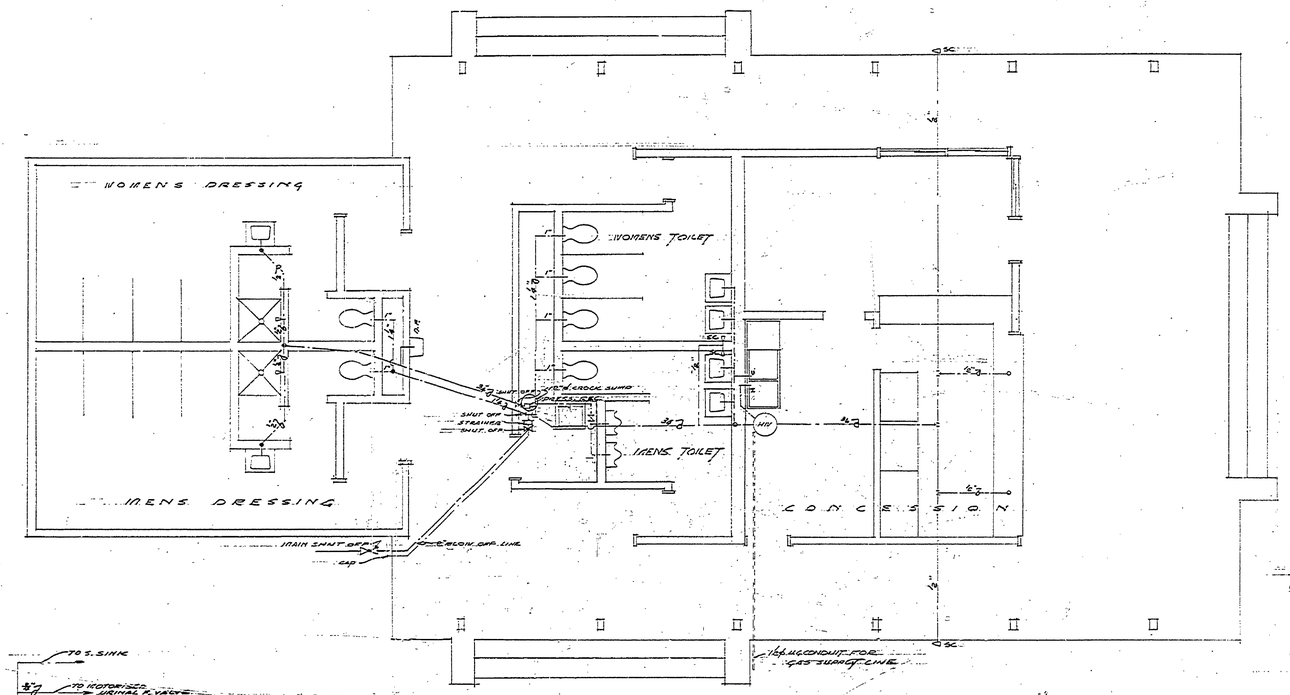

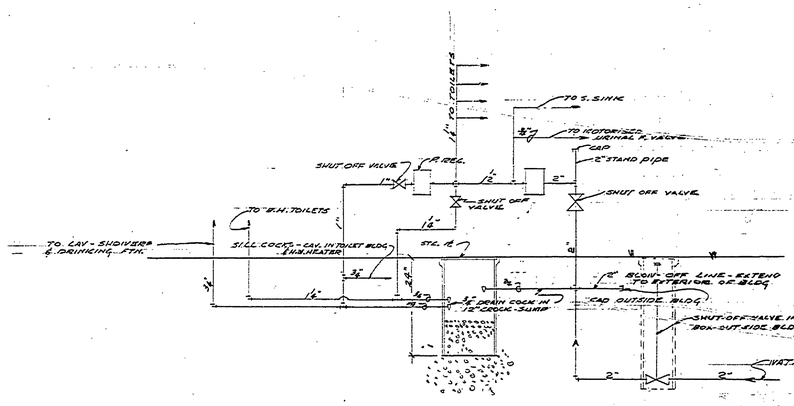

PLUMBING DIAGRAM — WATER

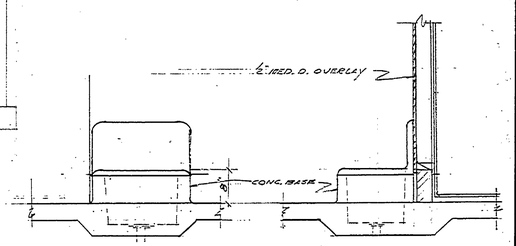

DET. - SERVICE SINK

SCALE ¾"=1'-0"

PLUMBING PLAN - WATER SUPPLY

REVISIONS					
			4		
			5		
			6		

DATE	NO.	DATE	BY
	1		
	2		
4-22-64	3		

APPROVED

		DATE
CHIEF ARCHITECT		4-23-64
CHIEF OF DIVISION		4-23-64
ASST. CHIEF OF DIVISION		4-23-64
CHIEF OF ENGINEERING AND CONSTRUCTION		

		DATE
ARCHITECTURAL	W.A.V.C.	4-23-64
ENGINEERING	H.E.B.	4-23-64
LANDSCAPE		4-23-64

REVIEWED

		DATE
DESIGNED BY		3/18/64
DRAWN BY		3/18/64
CHECKED BY	W.A.V.C.	

MICHIGAN
DEPARTMENT OF CONSERVATION
PARKS AND RECREATION DIVISION

BATHHOUSE-CONCESSION-TOILET BLDG #5
BURT LAKE STATE PARK

SHEET NO. 5 OF 12

PLAN NO. A-107