BURT LAKE STATE PARK
DISPOSAL SYSTEM
2 TOILETS - LAUNDRY - & SHOWER
AUG. 6, 1940 | DRAWN BY:- G.R. | SHEET #3 OF 3

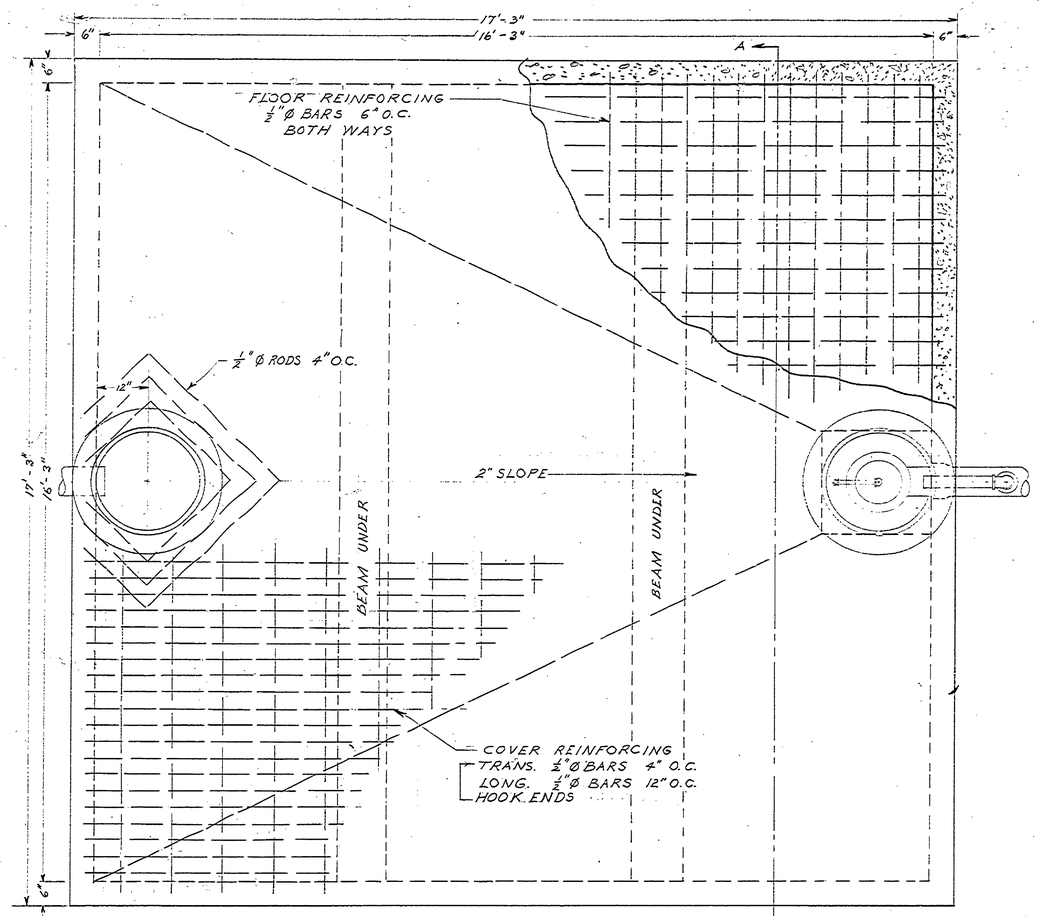

PLAN OF DOSING CHAMBER
SCALE: ¾" = 1'-0"

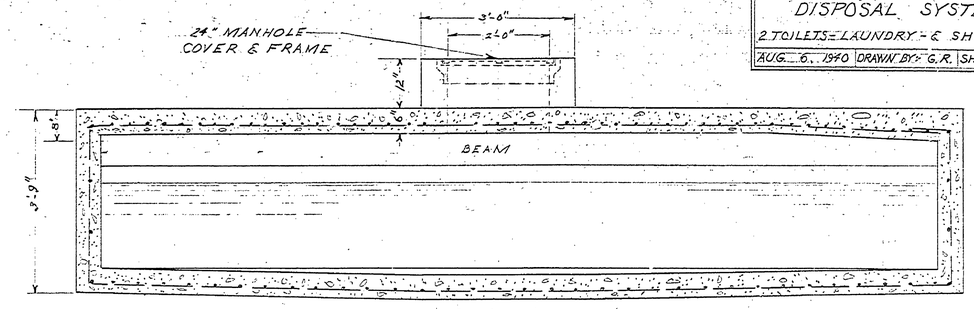

SECTION A-A

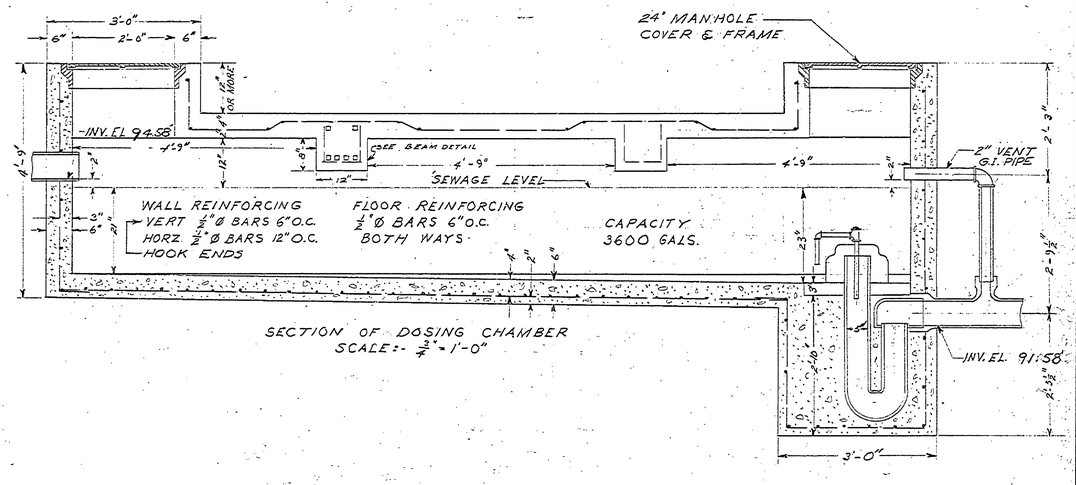

SECTION OF DOSING CHAMBER
SCALE:- ¾" = 1'-0"

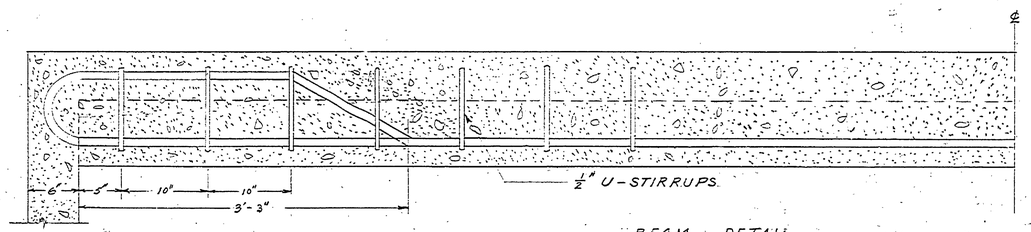

BEAM DETAIL
SCALE:- 1½" = 1'-0"

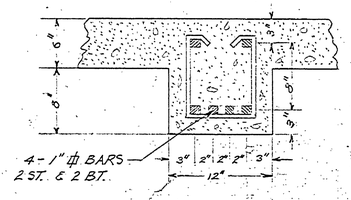

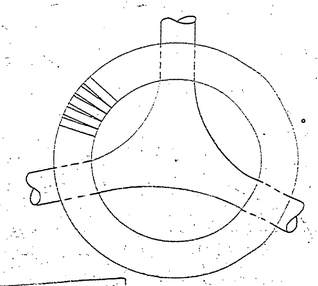

PLAN

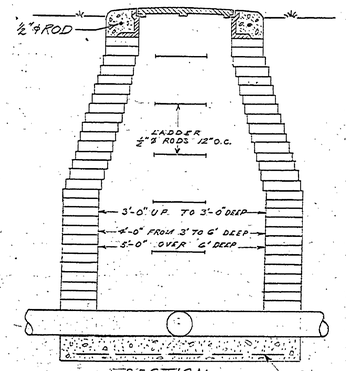

SECTION

TYPICAL MANHOLE
SCALE:- ¾" = 1'-0"

6"x6" MESH #10 WIRE WHEN PLACED ON LOOSE SOIL

Michigan Department of Health
Sanitary Engineering
PLANS HAVE BEEN APPROVED
AUG 6 1940
John M. Hepler DIRECTOR
CONSTRUCTION PERMIT No.

E-103