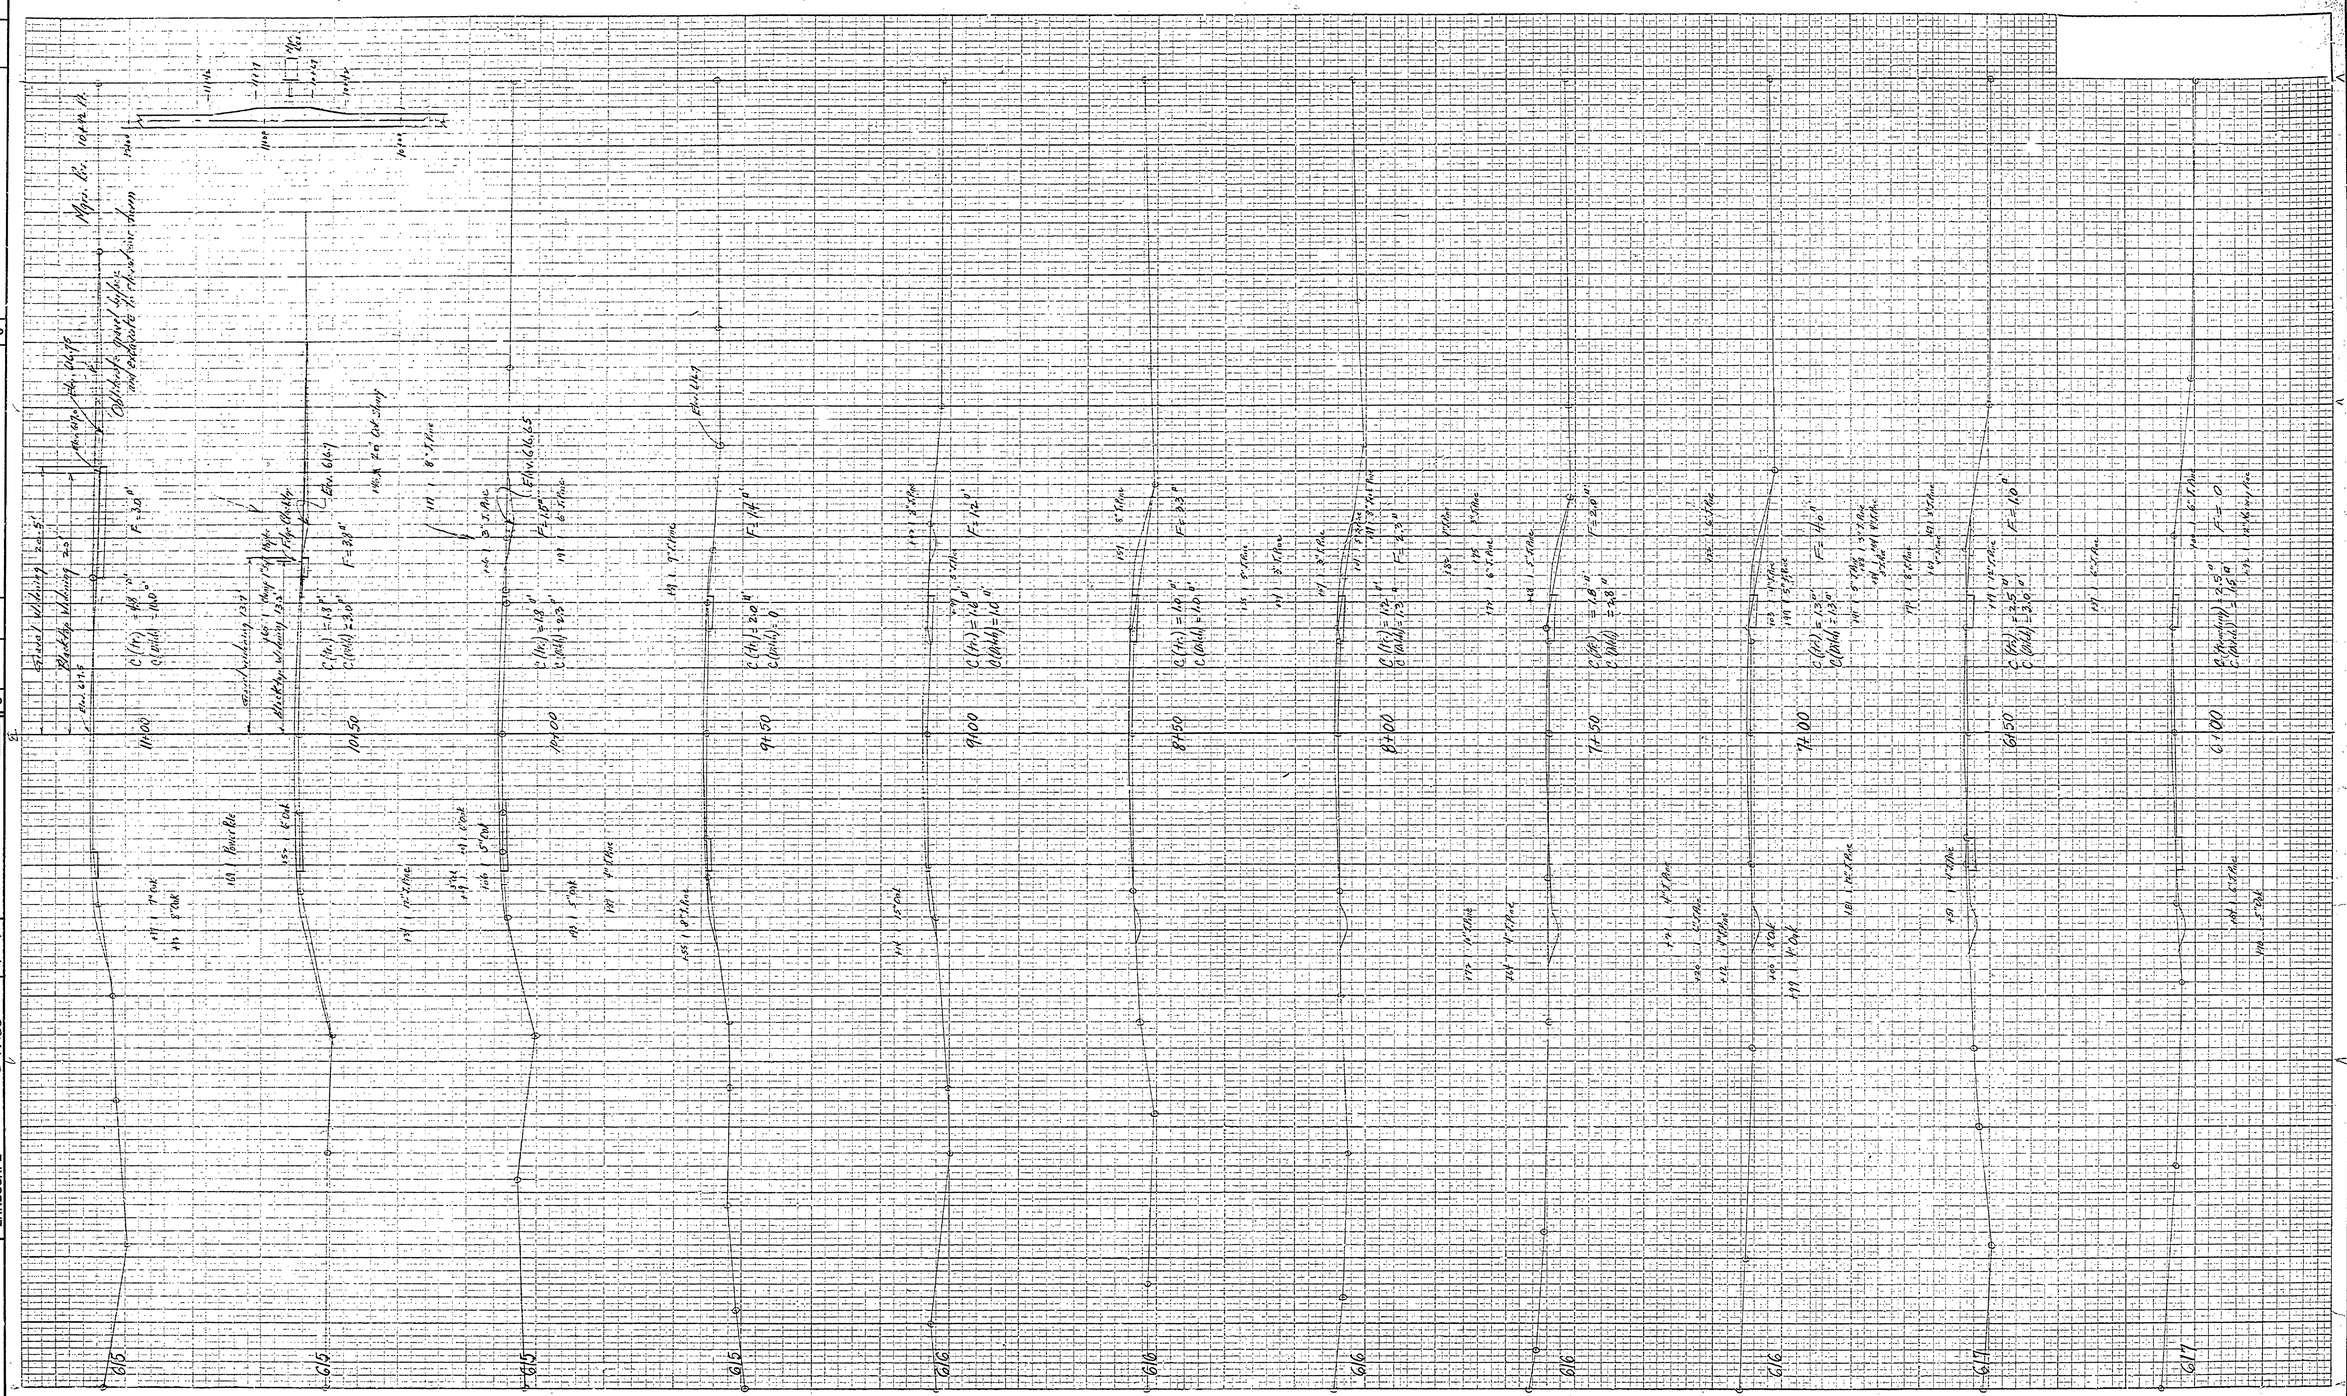
Street widening 22'-5"
Parking widening 22'
Parking widening 13'
Major Rd. 10'+2' Rd.
Existing pavement surface
and extensions of roadway shown
