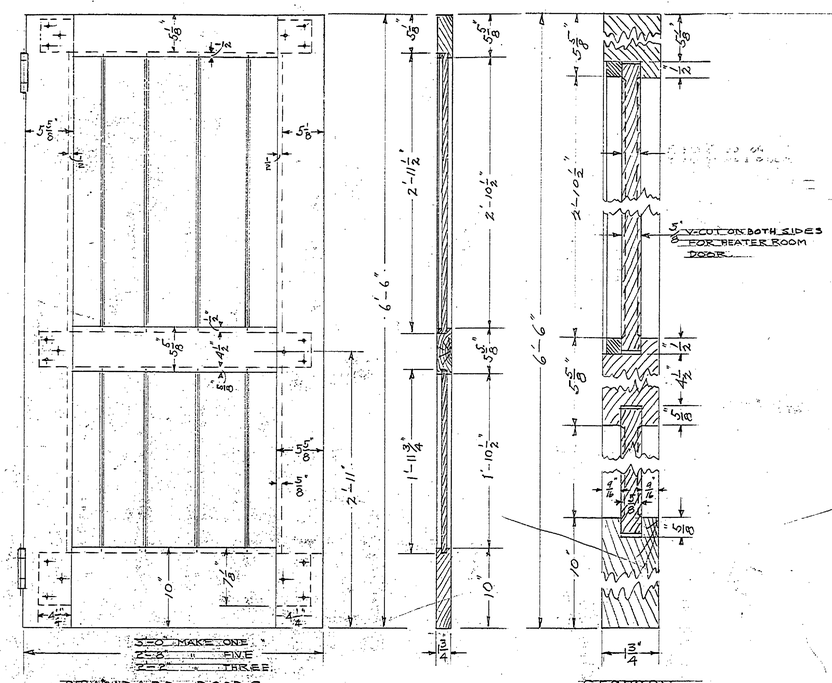

STANDARD DOORS

Scale: 1½" = 1'-0"

SECTION

Scale: Half Size

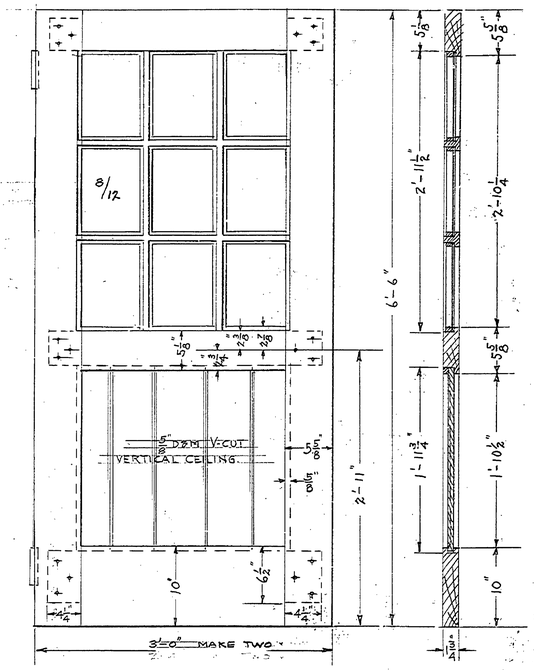

STANDARD OUTSIDE GLAZED DOORS

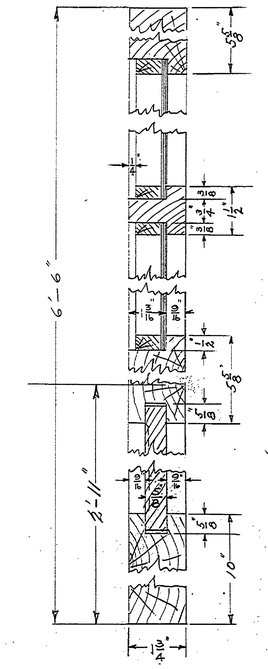

HALF SIZE SECTION

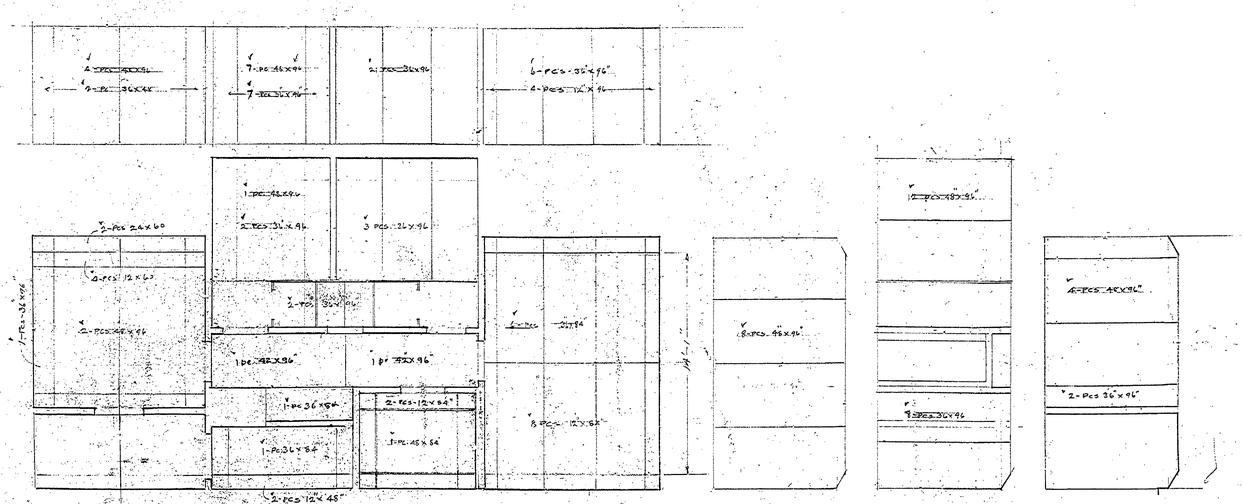

PLYWOOD DIAGRAM

2000 LIN. FT BATTENS

INSURANCE No. 59 #59

UNITED STATES
DEPARTMENT OF THE INTERIOR
NATIONAL PARK SERVICE
COOPERATING WITH
MICHIGAN CONSERVATION DEPARTMENT

DRAWN BY E.W.G.	YANKEE SPRINGS PROJECT INFIRMARY LONG LAKE	PLAN NO. 90-45 SD 4 of 4
DESIGNED BY		SCALE-AS SHOWN
CHECKED BY F.R.C.		L-D-MI-6
		DATE 5-9-38

PREPARED AND APPROVED BY Frank R. Cross PROJECT MANAGER DATE 10-18-38

APPROVED DEPUTY DIRECTOR MICH. DEPT. OF CONS. DATE

RECOMMENDED INSPECTOR DATE

APPROVED REGIONAL DIRECTOR DATE

Job #18